CONTRACT NO. 72897

F.A.P. RTE.	SECTION	COUNTY	TOTAL SHEETS	SHEET NO.
502	•	ADAMS	315	80
STA.		TO STA.		
FED. ROAD DIST. NO.	ILLINOIS	FED. AID PROJECT		

• [53RS-7, P(RS-2)JN, TS

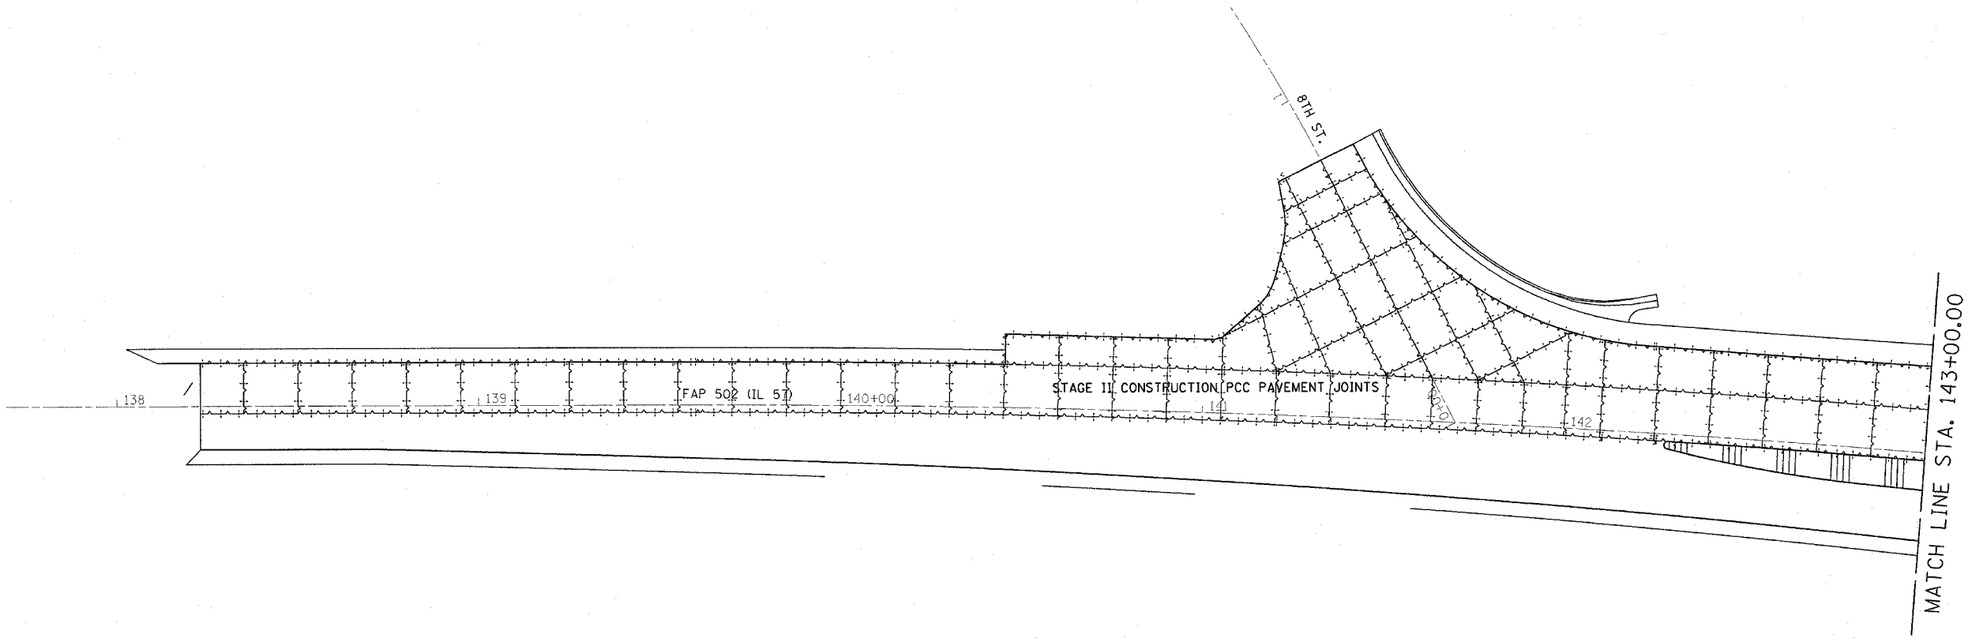

N

20 0 20 40
SCALE IN FEET

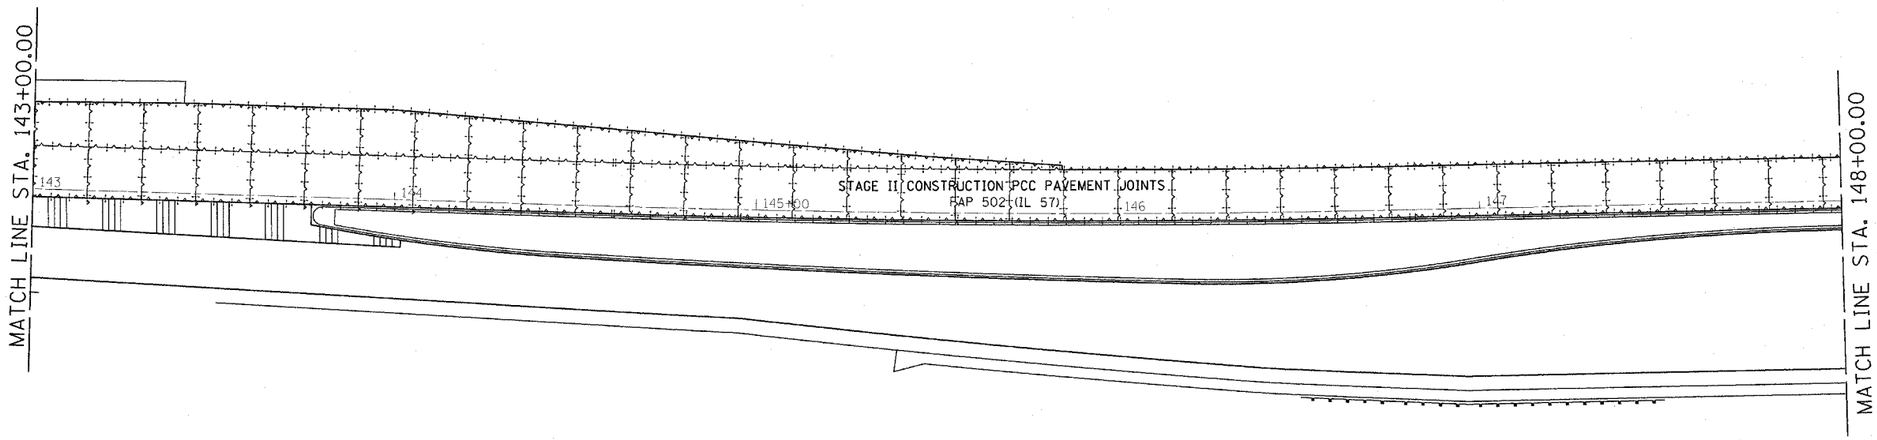

N

20 0 20 40
SCALE IN FEET

REVISIONS NAME	DATE

ILLINOIS DEPARTMENT OF TRANSPORTATION

PCC PAVEMENT JOINTS

STAGE II CONSTRUCTION
FAP 502 (IL 57) & RADIO ROAD
SEC. [53RS-7, P(RS-2)JN, TS
ADAMS COUNTY
QUINCY, IL.

SCALE: VERT.
HORIZ.
DRAWN BY TMJ
DATE 09-24-04
CHECKED BY MEB

PLOT DATE = 2/3/2005
FILE NAME = c:\projects\d653004\pave_joint.dgn
PLOT SCALE = 200.0000 / IN.
REFERENCE = REF

D6 PROJECT: D653004 FILE: PAVEJOINT.DGN

STAGE II CONSTRUCTION PCC PAVEMENT JOINT DETAIL - F.A.P. 502 (IL 57)