F.A.P RTE.	SECTION	COUNTY	TOTAL SHEETS	SHEET NO.
502	*	ADAMS	315	293
STA.		TO STA.		
FED. ROAD DIST. NO.	ILLINOIS	FED. AID PROJECT		

CONTRACT NO. 72897

* [53RS-7, P(RS-2)]N, TS

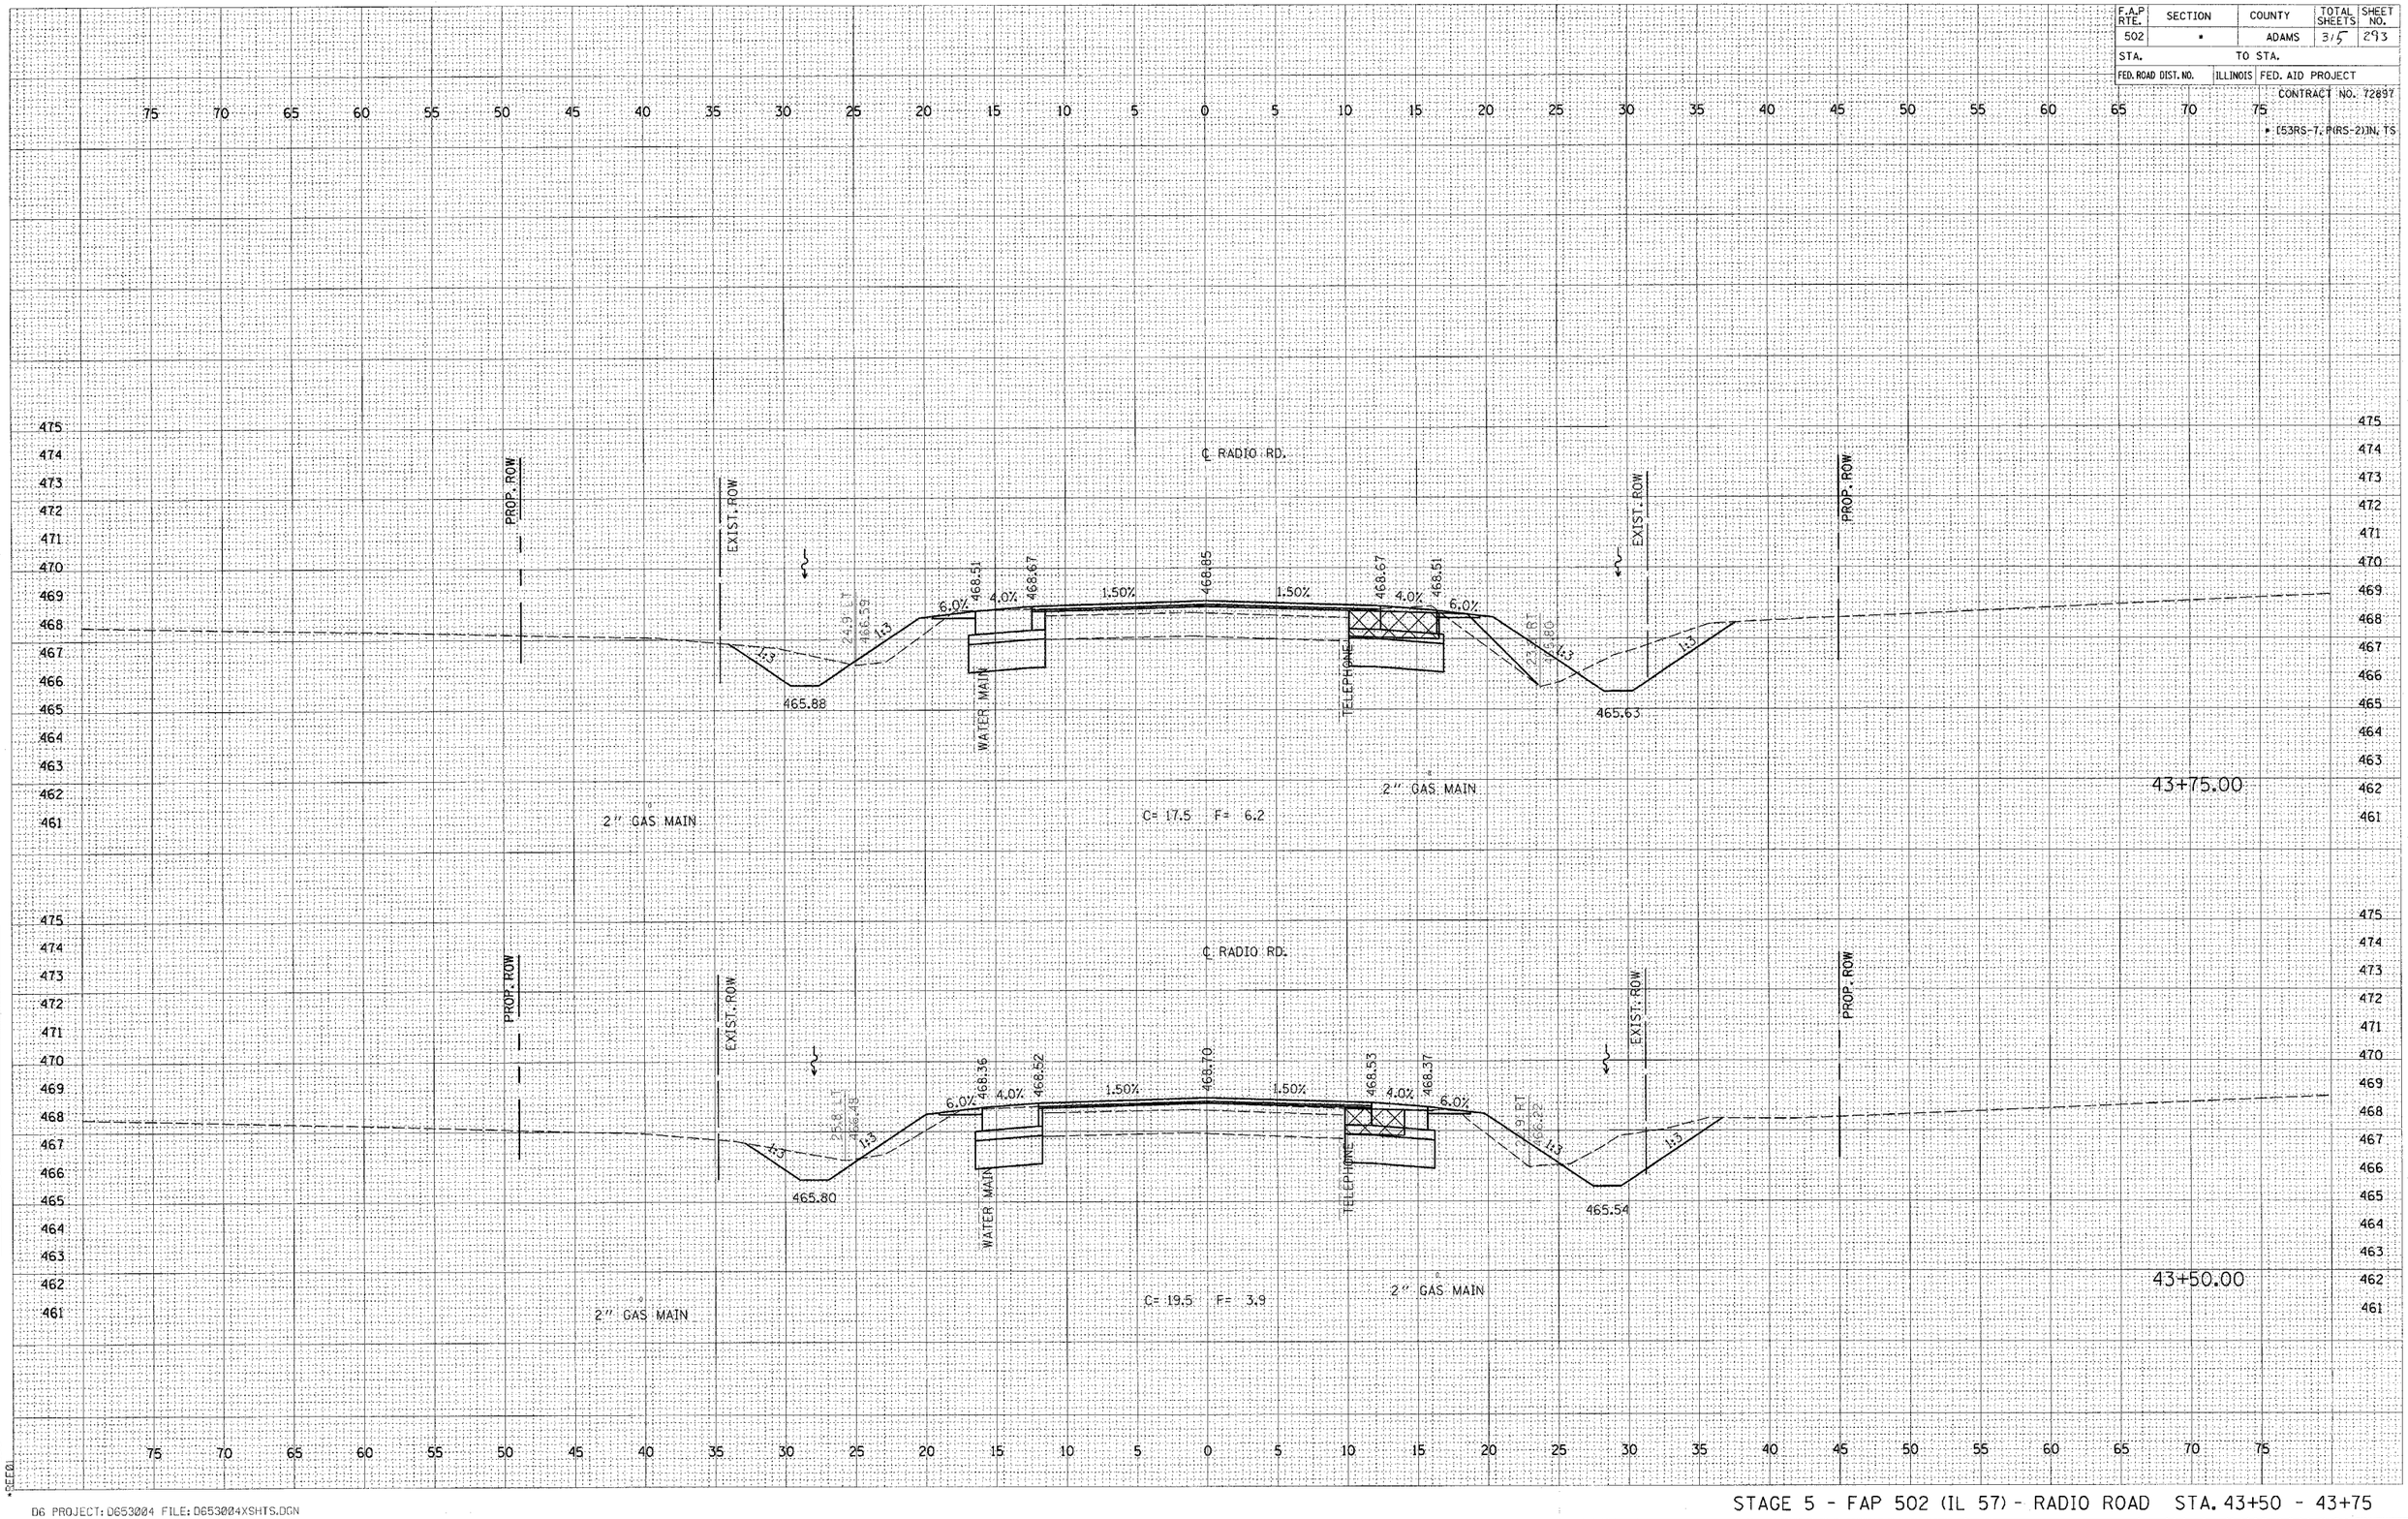

STAGE 5 - FAP 502 (IL 57) - RADIO ROAD STA. 43+50 - 43+75

D6 PROJECT: D653004 FILE: D653004XSHTS.DGN