CONTRACT NO. 72939

* LA GRANGE WETLAND BANK
** 06 WETLAND MITIGATION NO. 1

F.A. RTE.	SECTION	COUNTY	TOTAL SHEETS	SHEET NO.
*	**	BROWN	89	89
STA. 119+00.00		TO STA. 120+00.00		
FED. ROAD DIST. NO.	ILLINOIS	FED. AID PROJECT		

ORIGINAL SURVEY		BY	DATE
	SURVEYED		
	PLOTTED		
NOTE BOOK	DRAWN		
	AREAS		
NO.	AREAS CHECKED		

FINAL SURVEY		BY	DATE
	SURVEYED		
	PLOTTED		
NOTE BOOK	DRAWN		
	AREAS		
NO.	AREAS CHECKED		

PLOT DATE = 2/9/2005
FILE NAME = c:\pw-pw1\e\d0503851\sa000\drawings\000000.dgn
PLOT SCALE = 10.8434 ' / IN.
REFERENCE = REF

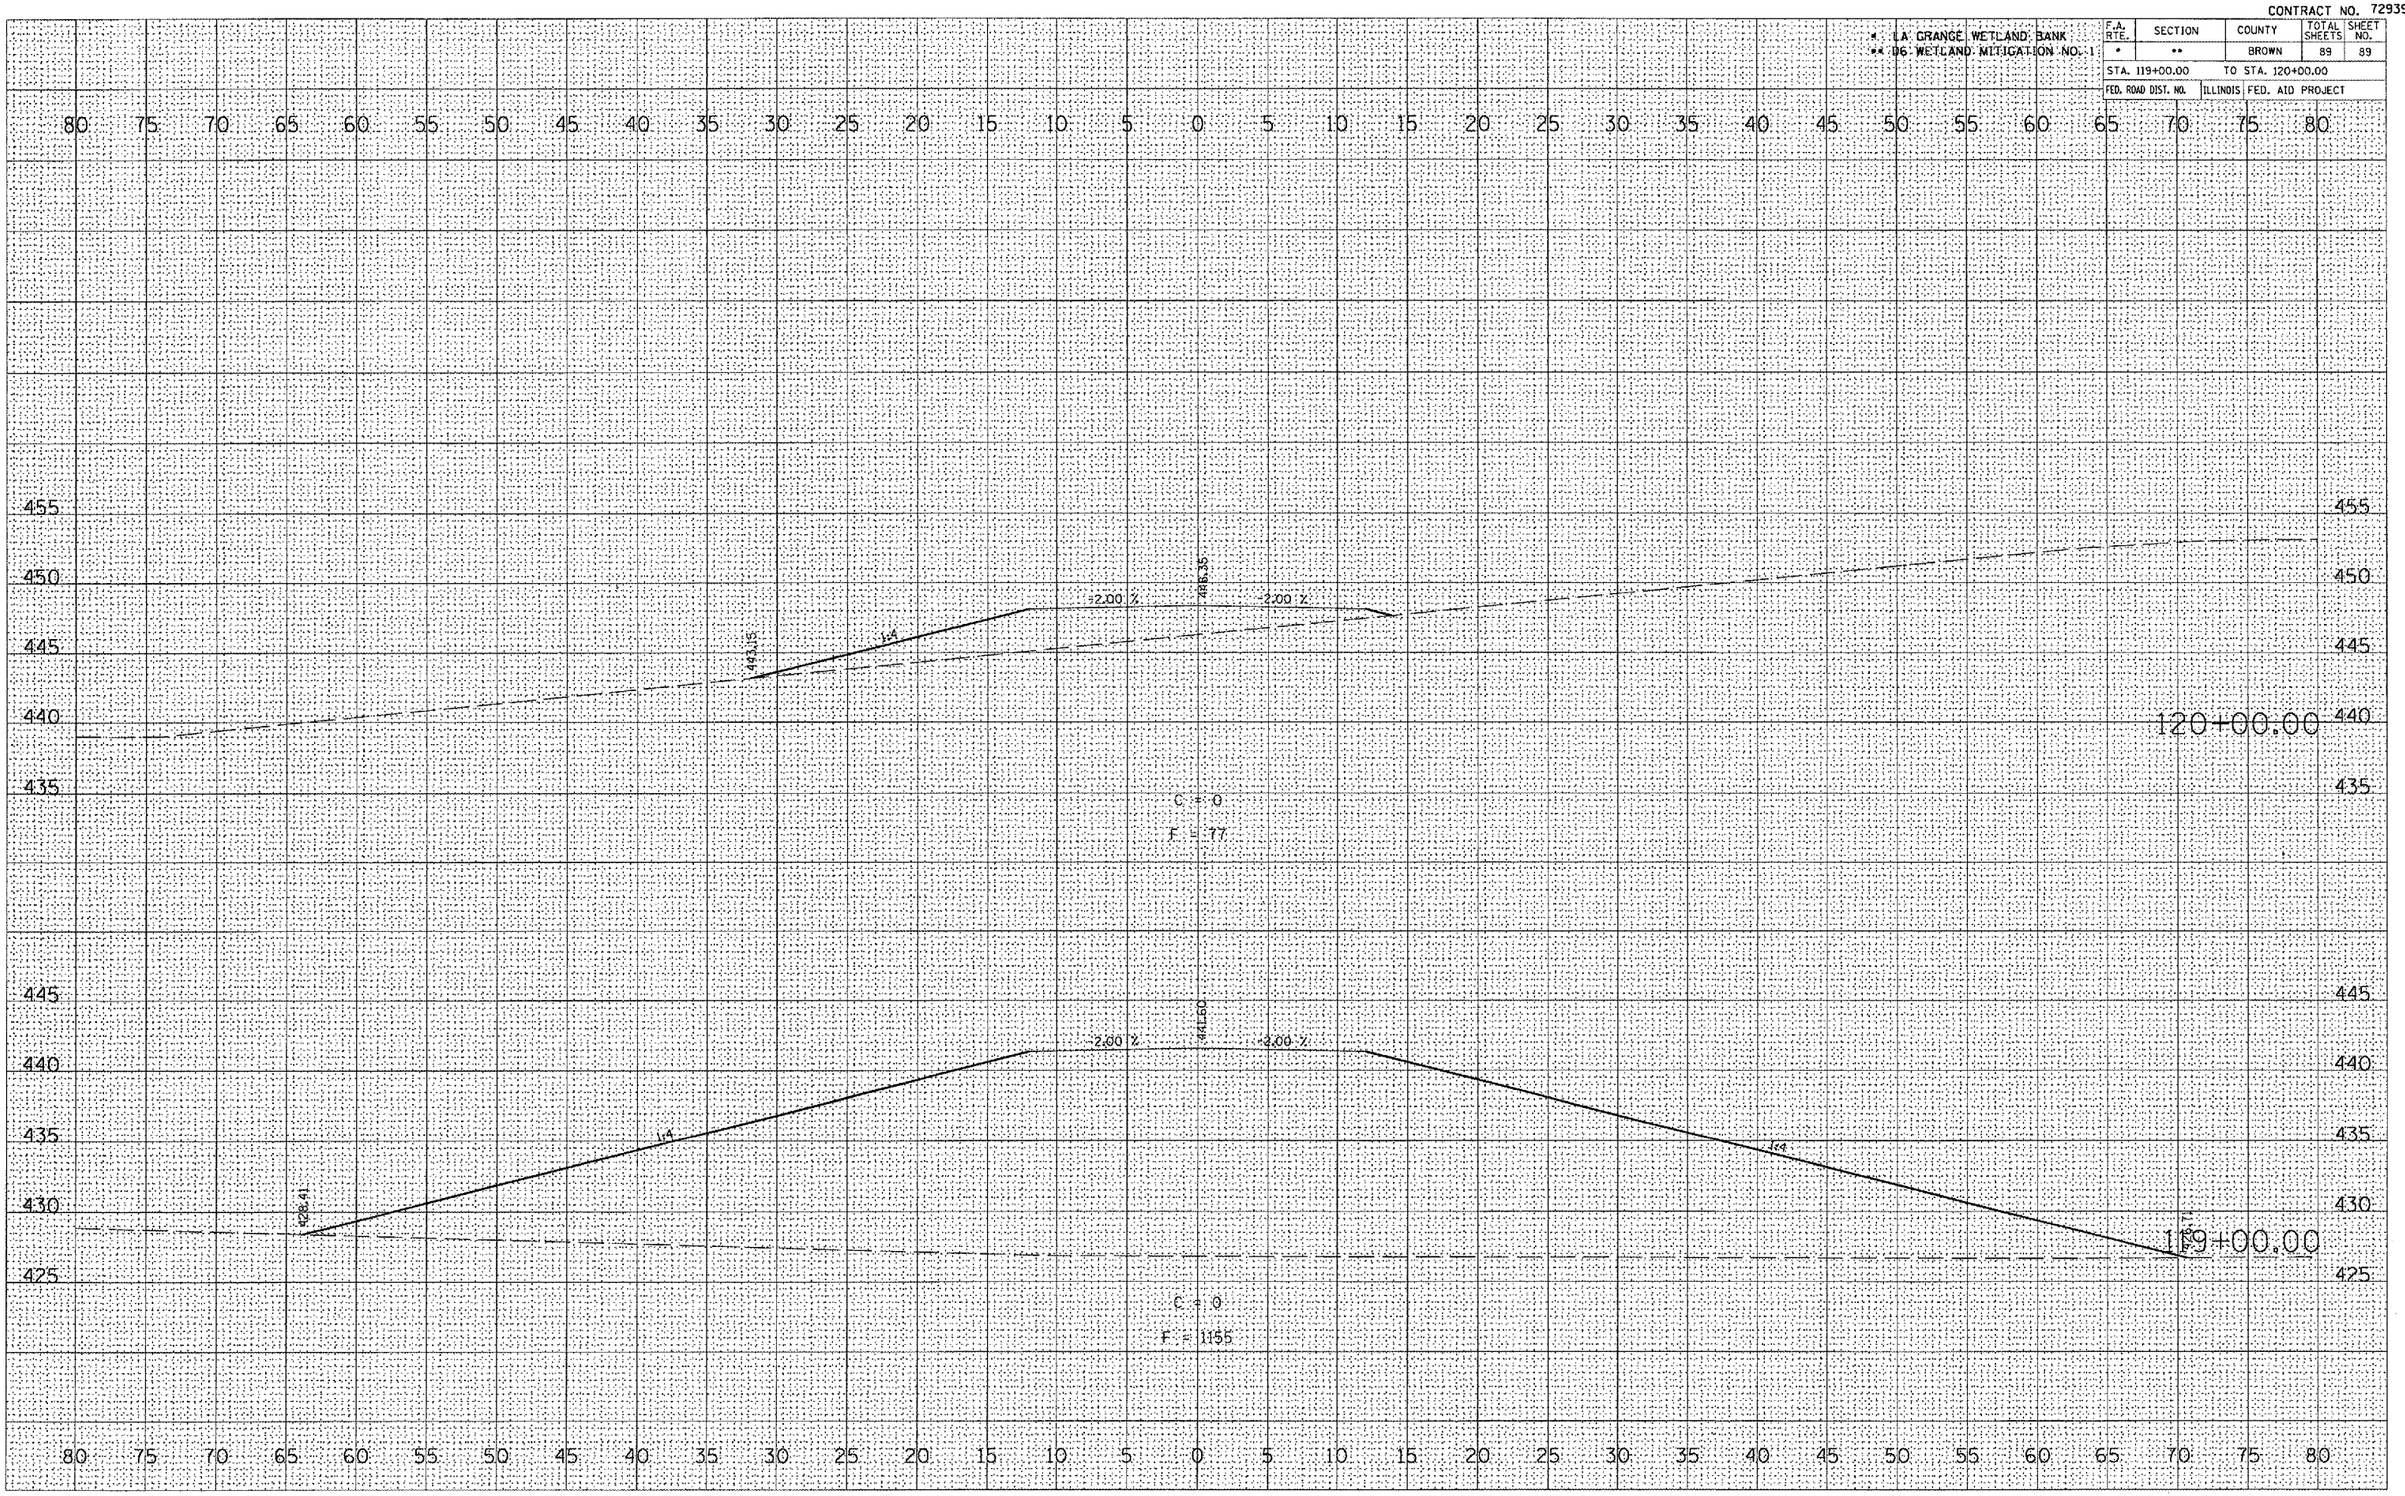

PR FUTURE ACCESS ROAD