▪ ST. CLAIR & MONROE COUNTIES

FAP ROUTE	SECTION	COUNTY	TOTAL SHEETS	SHEET NO
600	51RS-3	▪	347	18
STA.	TO STA.			
CONTRACT : 76563				

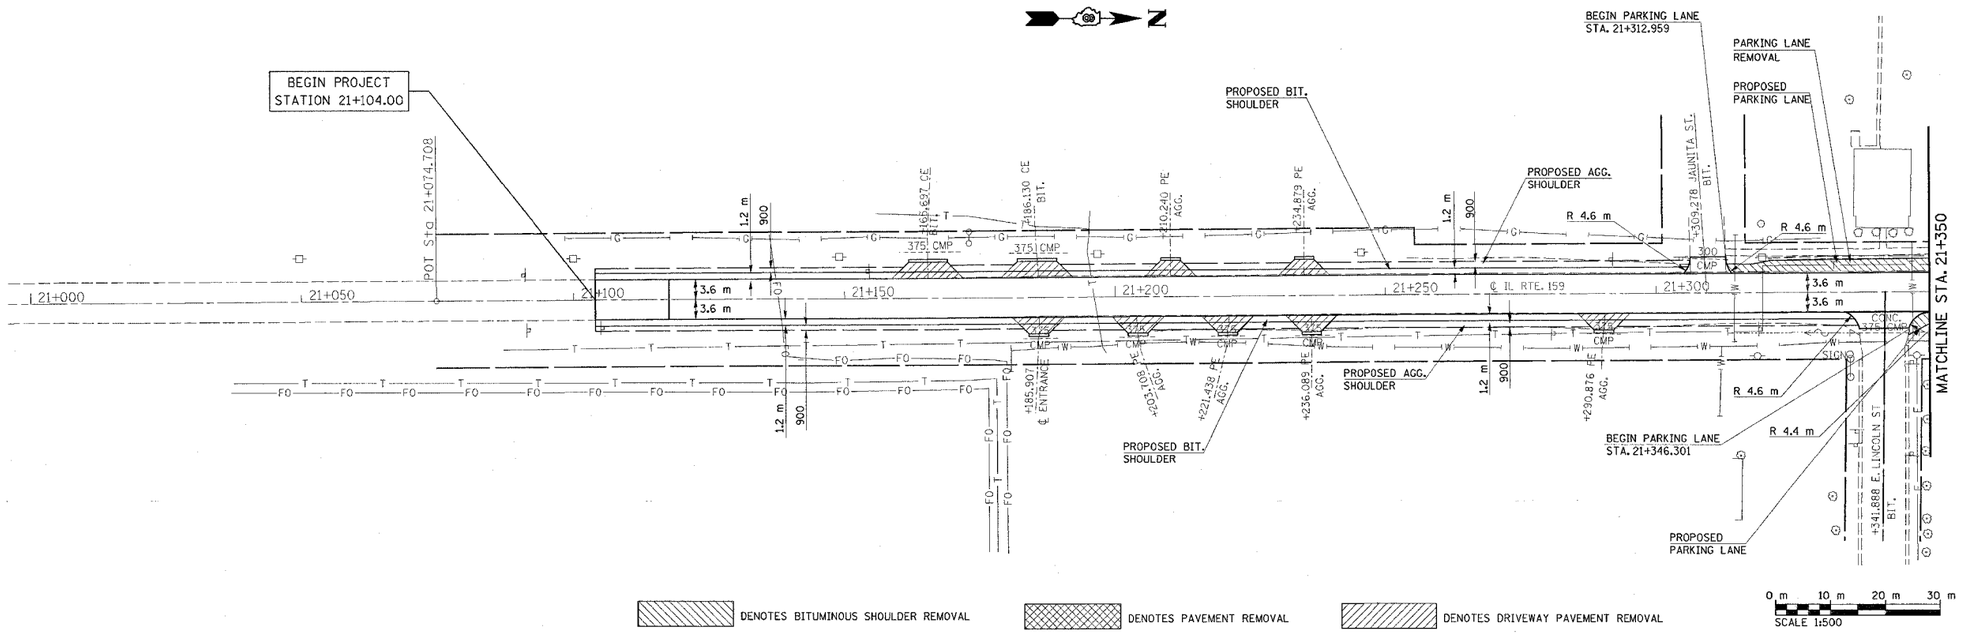

TBM #1 R.R. SPIKE IN P.P.
STA. 20+399.06 11.62 m LT.
ELEV. 141.038

TBM #2 R.R. SPIKE IN P.P.
STA. 20+632.40 11.4 m RT..
ELEV. 141.819

TBM #3 R.R. SPIKE IN P.P.
STA. 21+014.12 11.3 m LT..
ELEV. 143.087

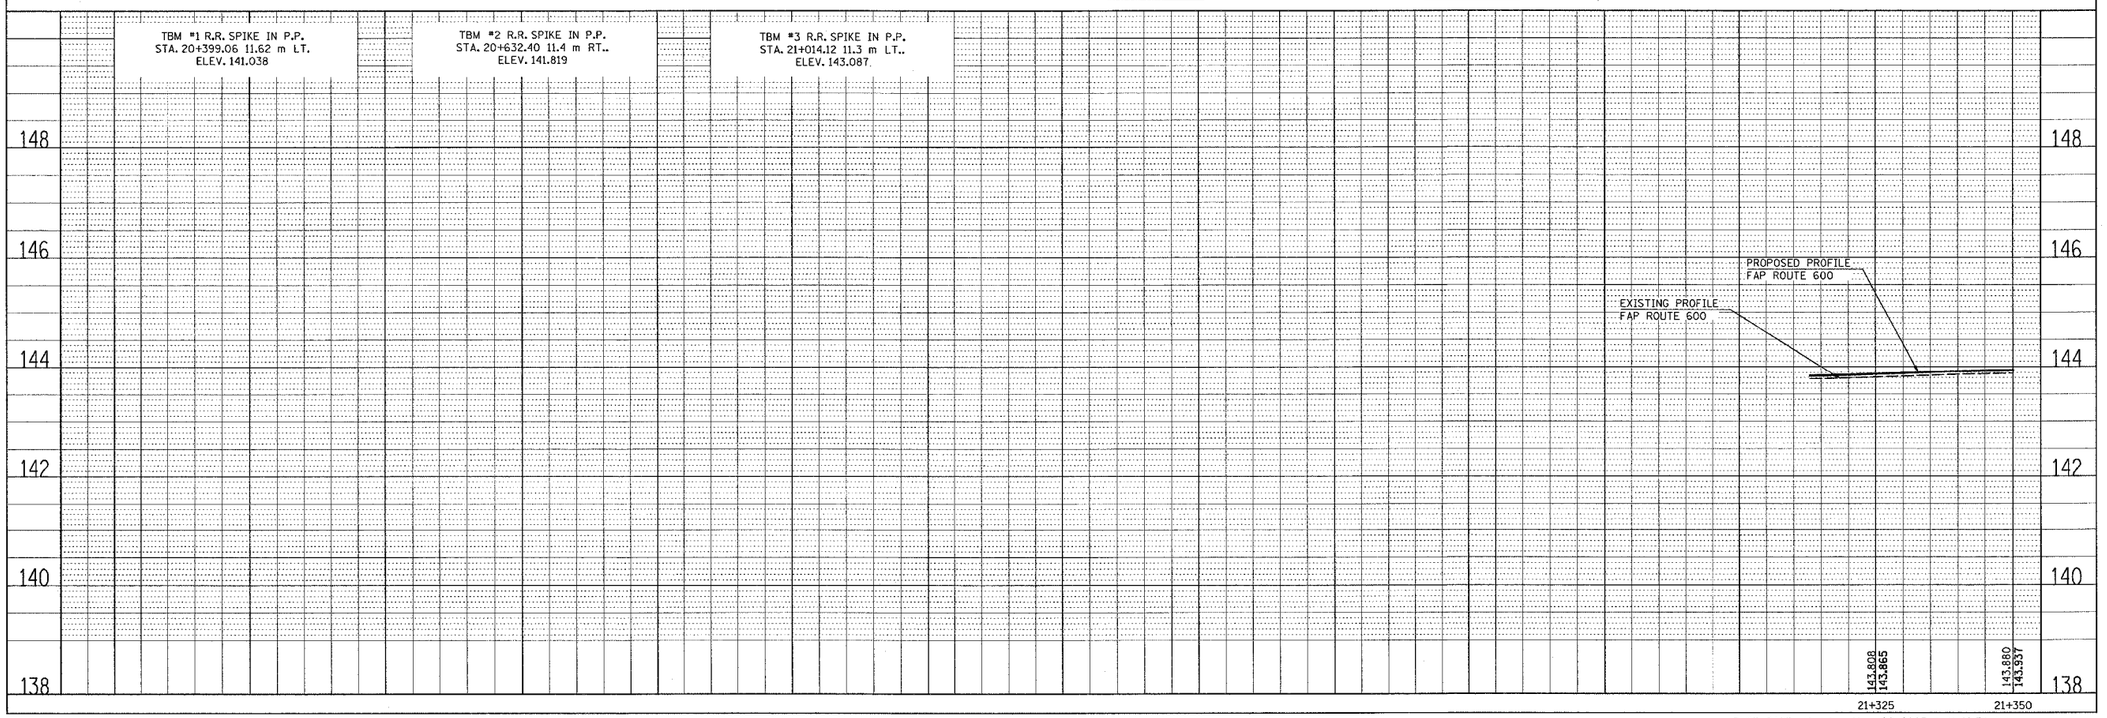

PLOT DATE: Monday May 02, 2005 @ 11:48:54 AM

PLAN | PROFILE
NOTE BOOK NO.
SURVEYED | PLOTTED | DRAWN | CHECKED | QUANTITIES CHECKED | BM. NOTED | STRUCTURE NOTATIONS CHKD
BY | DATE

5/2/2005
Monday May 02, 2005 @ 11:48:54 AM
c:\projects\var\topo_pr.dgn LV=1-63
c:\projects\var\topo_pr.dgn LV=1-6,8,12,14-18,28,22,24-29,35,37-48,42-48,50-55,57-59
C:\projects\var\final598a.dgn LV=3-6,8,12,14-18,21-22,24-29,35,37-48,42-48,50-55,57-59
C:\projects\var\final598a.dgn LV=1-6,8,12,14-18,21-22,24-29,35,37-48,42-48,50-55,57-59
C:\projects\var\final598a.dgn LV=1-6,8,12,14-18,21-22,24-29,35,37-48,42-48,50-55,57-59
C:\projects\var\final598a.dgn LV=3,43