* ST. CLAIR & MONROE COUNTIES

FAP ROUTE	SECTION	COUNTY	TOTAL SHEETS	SHEET NO
600	51RS-3	*	347	22
STA.		TO STA.		
CONTRACT : 76563				

PLAN	
NOTE BOOK	SURVEYED
NO.	PLOTTED
	ALIGNMENT CHECKED
	RT. OF WAY CHECKED
	CADD FILE NAME

BY | DATE

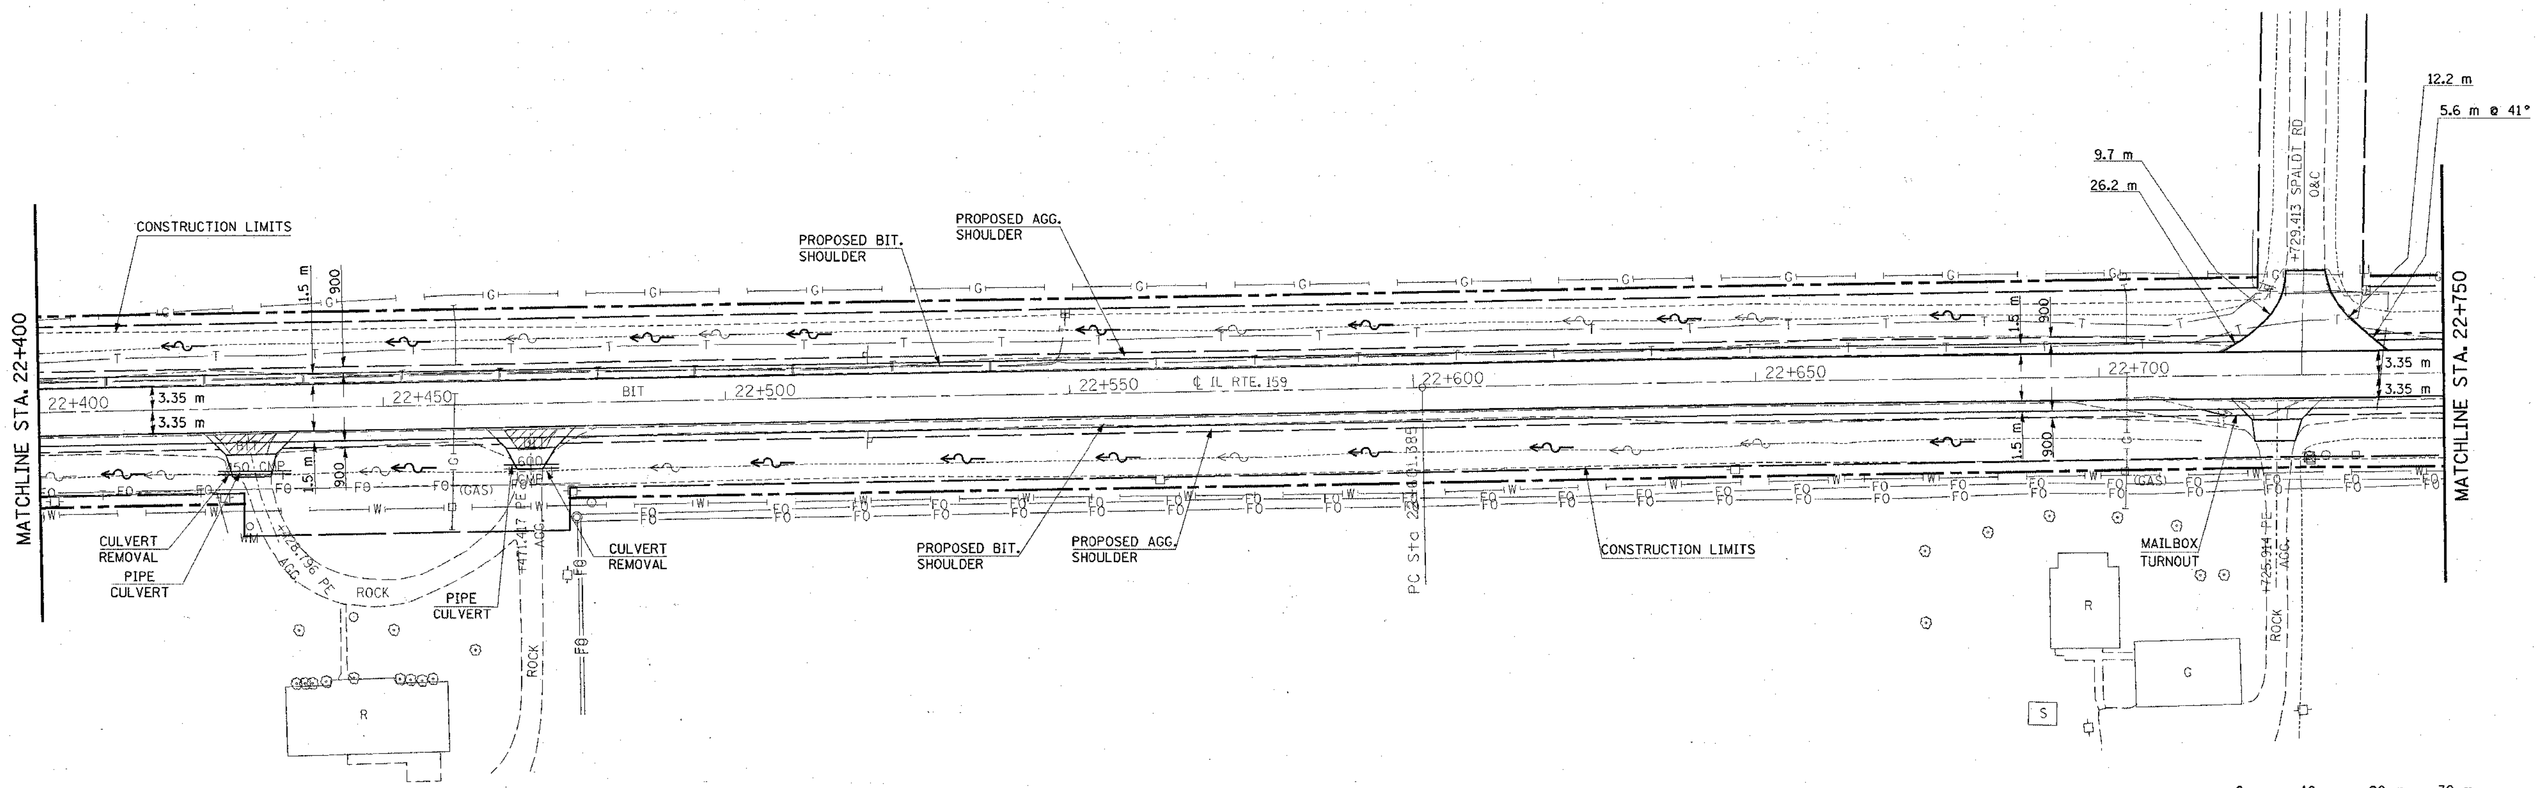

DENOTES PAVEMENT REMOVAL

DENOTES DRIVEWAY PAVEMENT REMOVAL

0 m 10 m 20 m 30 m
SCALE 1:500

TBM #7 R.R. SPIKE IN P.P.
STA. 22+563.5 12.2 m RT.
ELEV. 143.477

TBM #60 CUT "□" ON FIREPLUG @
N.W. COR. OF W. LINCOLN & S. FIRST. ST.
STA. 21+392.8 75.5 m LT.
ELEV. 144.917

TBM #61 R.R. SPIKE IN P.P. ON N. SIDE
OF W. MALINDA LANE .
STA. 21+848.1 40.7 m LT.
ELEV. 144.644

TBM #62 R.R. SPIKE IN P.P. NORTH SIDE
OF SPALDT RD.
STA. 22+738.3 110.7 m LT.
ELEV. 143.822

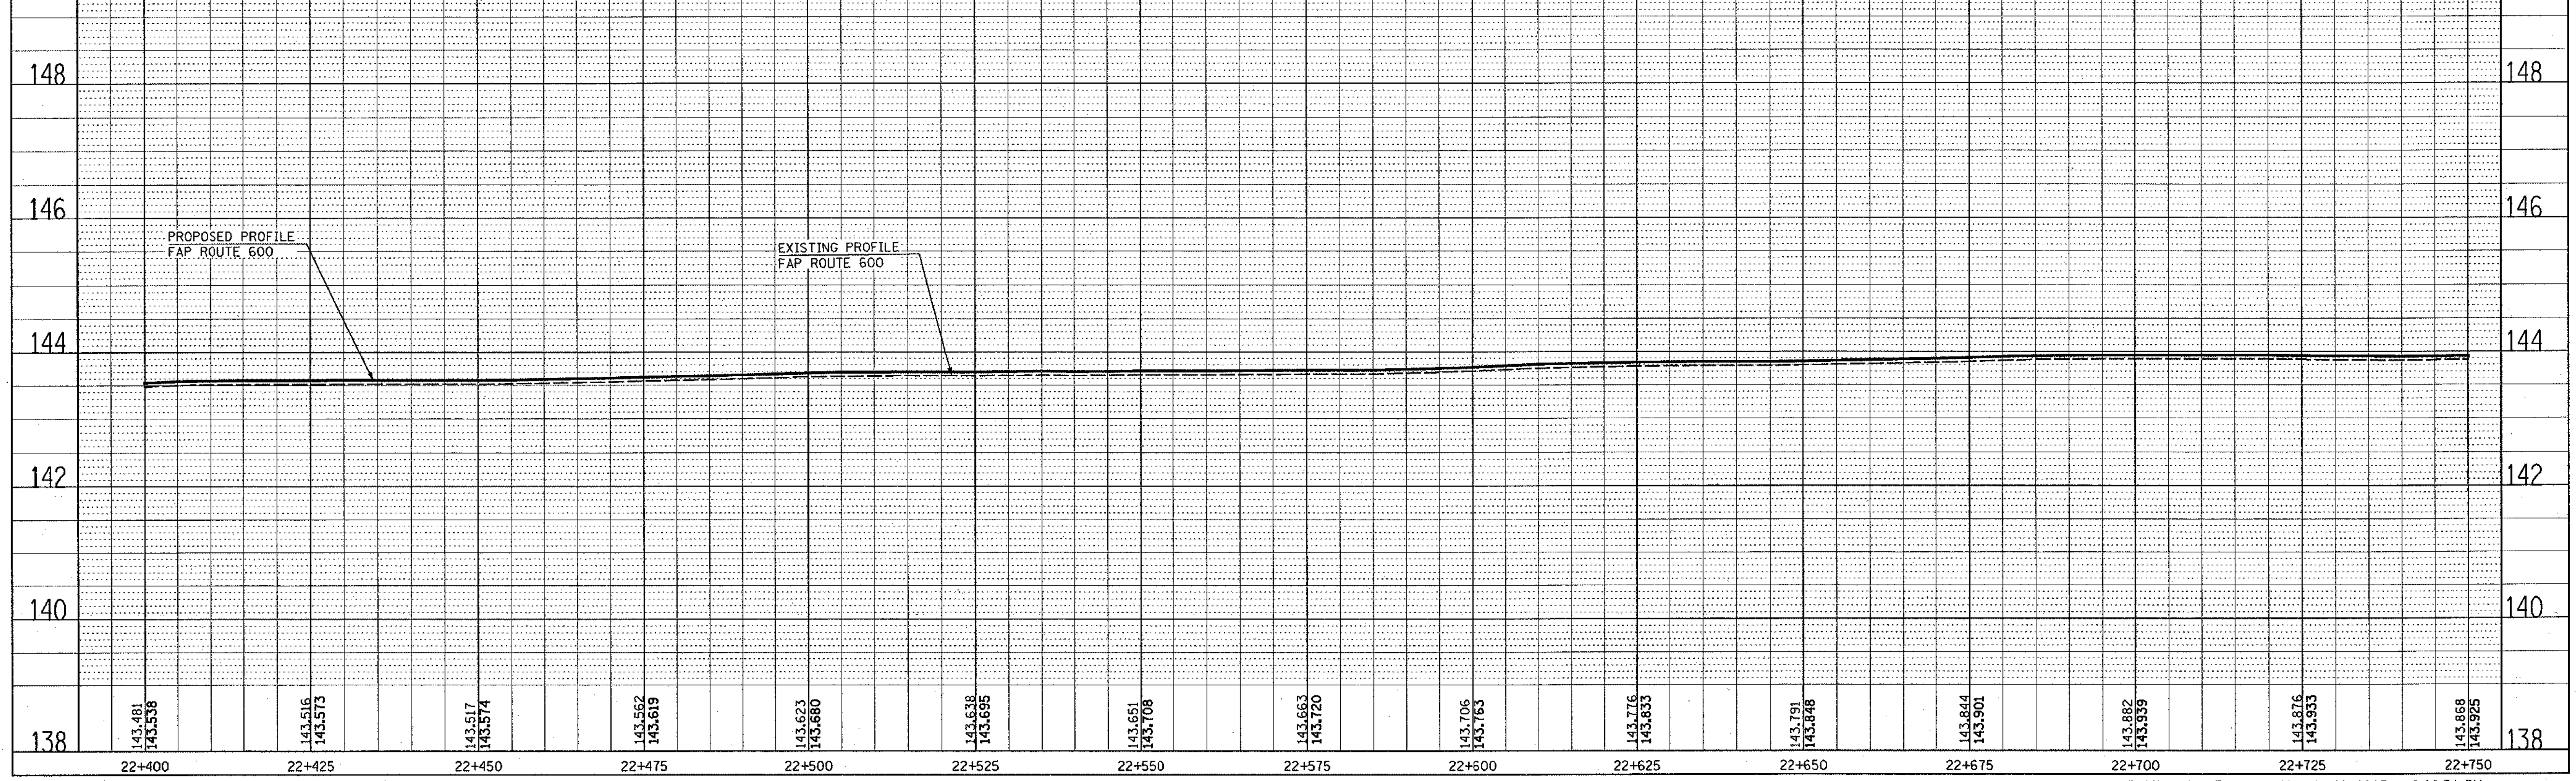

PROFILE	
NOTE BOOK	SURVEYED
NO.	PLOTTED
	GRADES CHECKED
	B.M. NOTED
	STRUCTURE NOTAT'NS CHK'D

BY | DATE

3/29/2005
Tuesday March 29, 2005 @ 2:02:34 PM
c:\projects\md13899\cadd\pln050a.dgn LV=1-63
C:\projects\ref\topo-gr.dgn LV=2-6,8,12,14-18,20-22,24-24,35,37-40,42-48,50-55,57-59
C:\projects\ref\dfile050a.dgn LV=2-6,8,12,14-18,20-22,24-29,35,37-40,42-48,50-55,57-59
C:\projects\ref\rfile012a.dgn LV=6,40,59
C:\projects\ref\dfile050a.dgn LV=3,43

PLOT DATE: Tuesday March 29, 2005 @ 2:02:34 PM