• ST. CLAIR & MONROE COUNTIES

FAP ROUTE	SECTION	COUNTY	TOTAL SHEETS	SHEET NO
600	51RS-3	•	347	28
STA.	TO STA.			
CONTRACT : 76563				

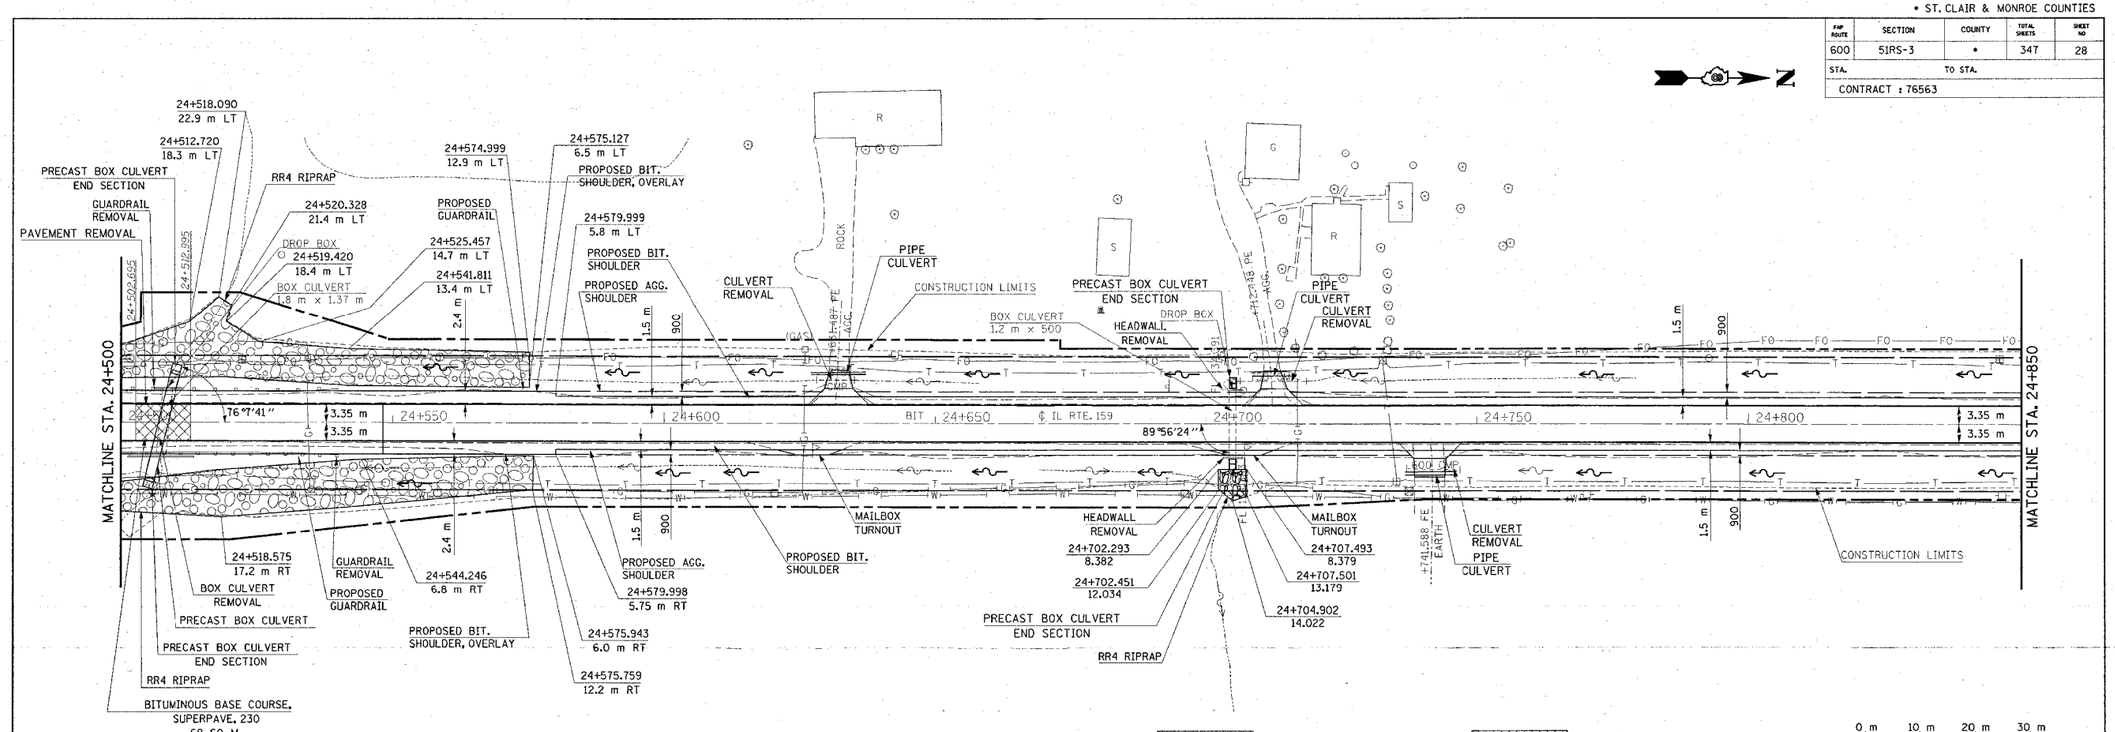

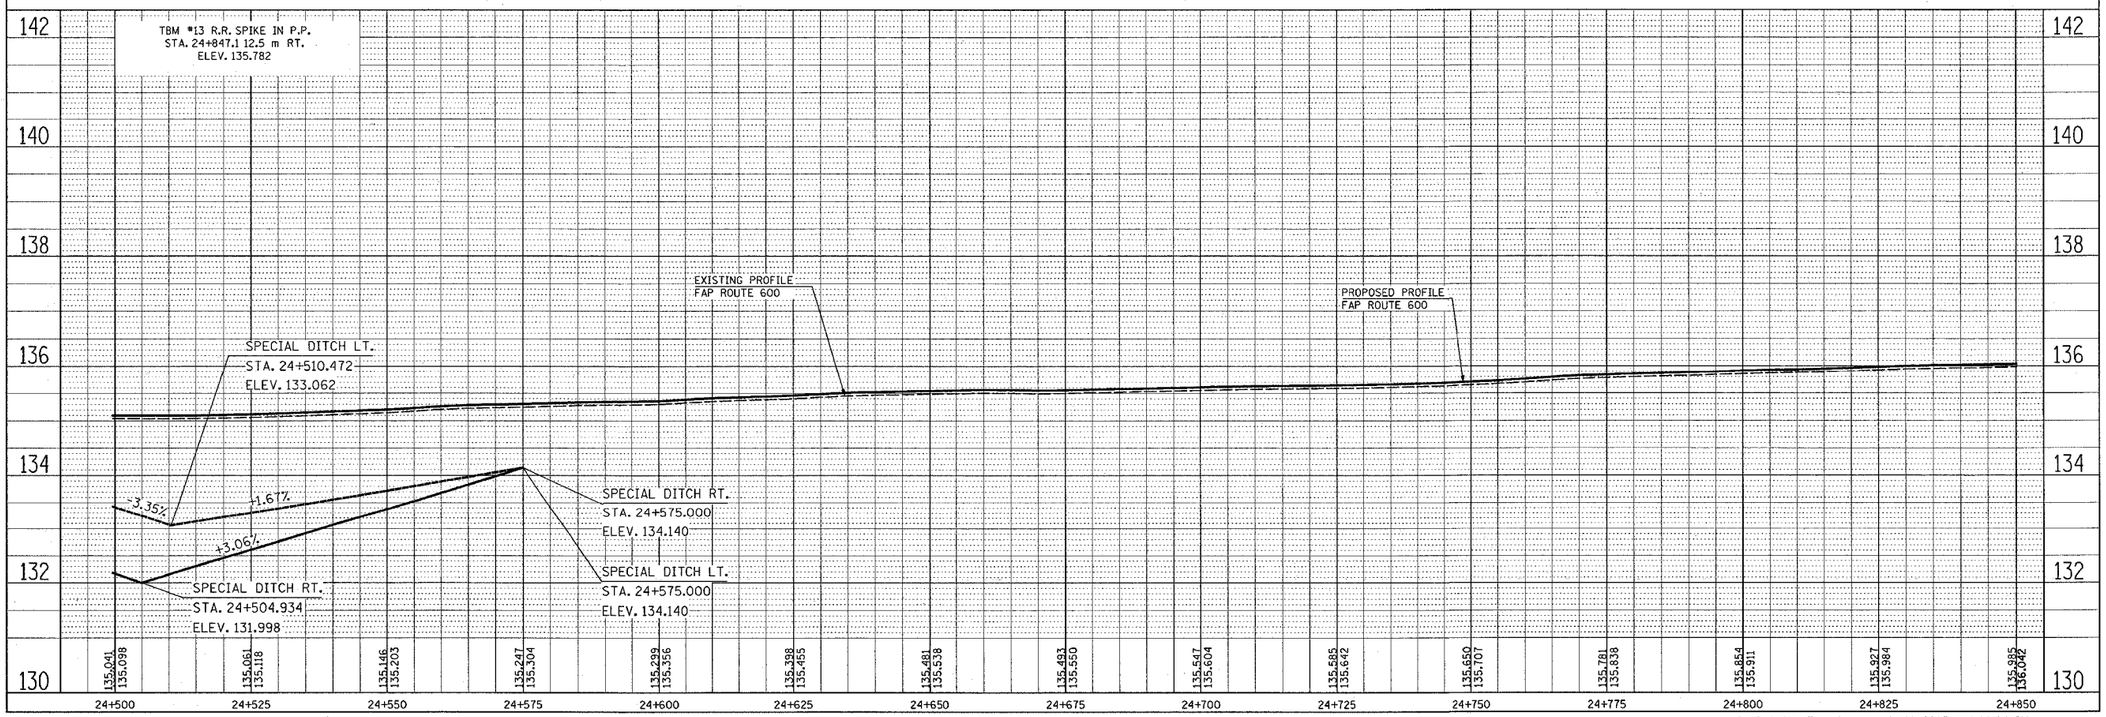

PLOT DATE: Tuesday March 29, 2005 @ 2:06:04 PM

PLAN / PROFILE — SURVEYED, PLOTTED, AUTHOR CHECKED, PIT OF WAY CHECKED, CADD FILE NAME, NOTE BOOK, NO., BY, DATE, ALIGNMENT CHECKED, ELEVATIONS NOTED, STRUCTURE NOTATION CHECKED

3/29/2005
Tuesday, March 29, 2005 @ 2:06:04 PM
C:\projects\ved\dgn\sta_profile.dgn LV=1-63
C:\projects\ved\dgn\topo_dgn LV=2-6,8,12,14-18,30-32,24-25,35,37-40,42-46,58-59,57-59
C:\projects\ved\dgn\topo_dgn LV=2-6,8,12,14-18,20-22,24-25,35,37-40,42-46,58-59,57-59
C:\projects\ved\dgn\topo_dgn LV=6-48,51
C:\projects\ved\dgn\file1d2adgn LV=1-3,5-35,39-48,51