• ST. CLAIR & MONROE COUNTIES

FAP ROUTE	SECTION	COUNTY	TOTAL SHEETS	SHEET NO
600	51RS-3	•	347	30
STA.	TO STA.			
CONTRACT : 76563				

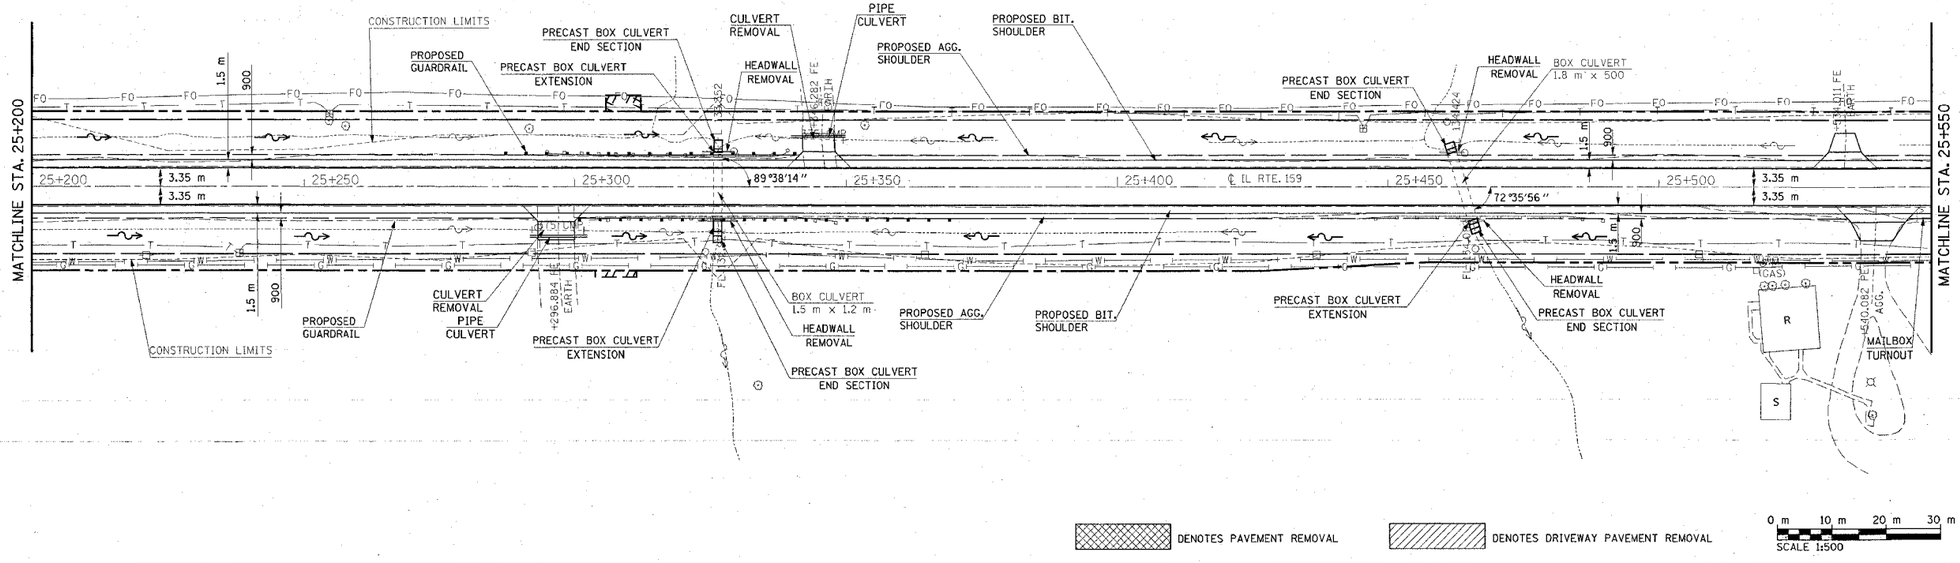

DENOTES PAVEMENT REMOVAL

DENOTES DRIVEWAY PAVEMENT REMOVAL

0 m 10 m 20 m 30 m
SCALE 1:500

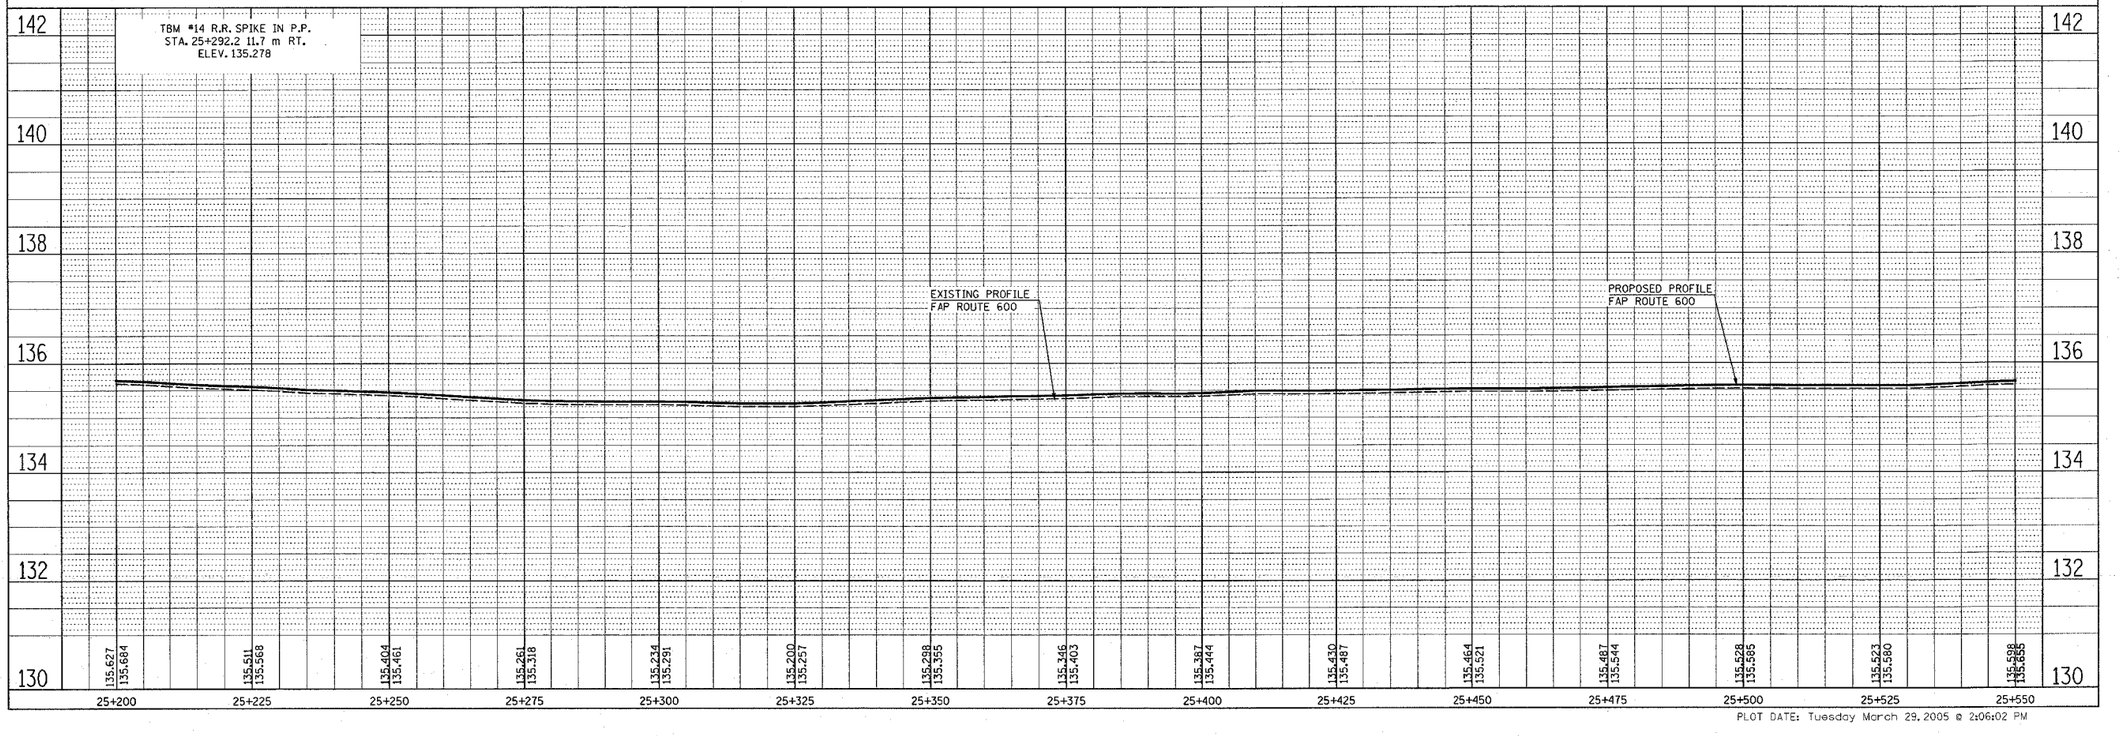

PLOT DATE: Tuesday March 29, 2005 @ 2:06:02 PM

PLAN — SURVEYED; PLOTTED; CHECKED; R/W MONUMENT CHECKED; BIT. OF WAY CHECKED; CADD FILE NAME; NOTE BOOK; No. ____ — BY; DATE

PROFILE — SURVEYED; PLOTTED; CHECKED; B.M. NOTED; STRUCTURE NOTATIONS CHKD — BY; DATE

3/29/2005
Tuesday, March 29, 2005 @ 2:06:02 PM
C:\Projects\ref\fl1e850adgn LV1=63
C:\Projects\ref\topo_8.dgn LV1=2-6,8,12,14-18,20-22,24-25,35,37-40,42-48,50-56,57-59
C:\Projects\ref\fl1e850a.dgn LV1=2-6,8,12,14-18,20-22,24-25,35,37-40,42-48,50-55,57-59
C:\Projects\ref\fl1e852a.dgn LV1=2-6,8,51
C:\Projects\ref\fl1e850adgn LV1=35,39-51,53