• ST. CLAIR & MONROE COUNTIES

FAP ROUTE	SECTION	COUNTY	TOTAL SHEETS	SHEET NO
600	51RS-3	•	347	35
STA.		TO STA.		
CONTRACT : 76563				

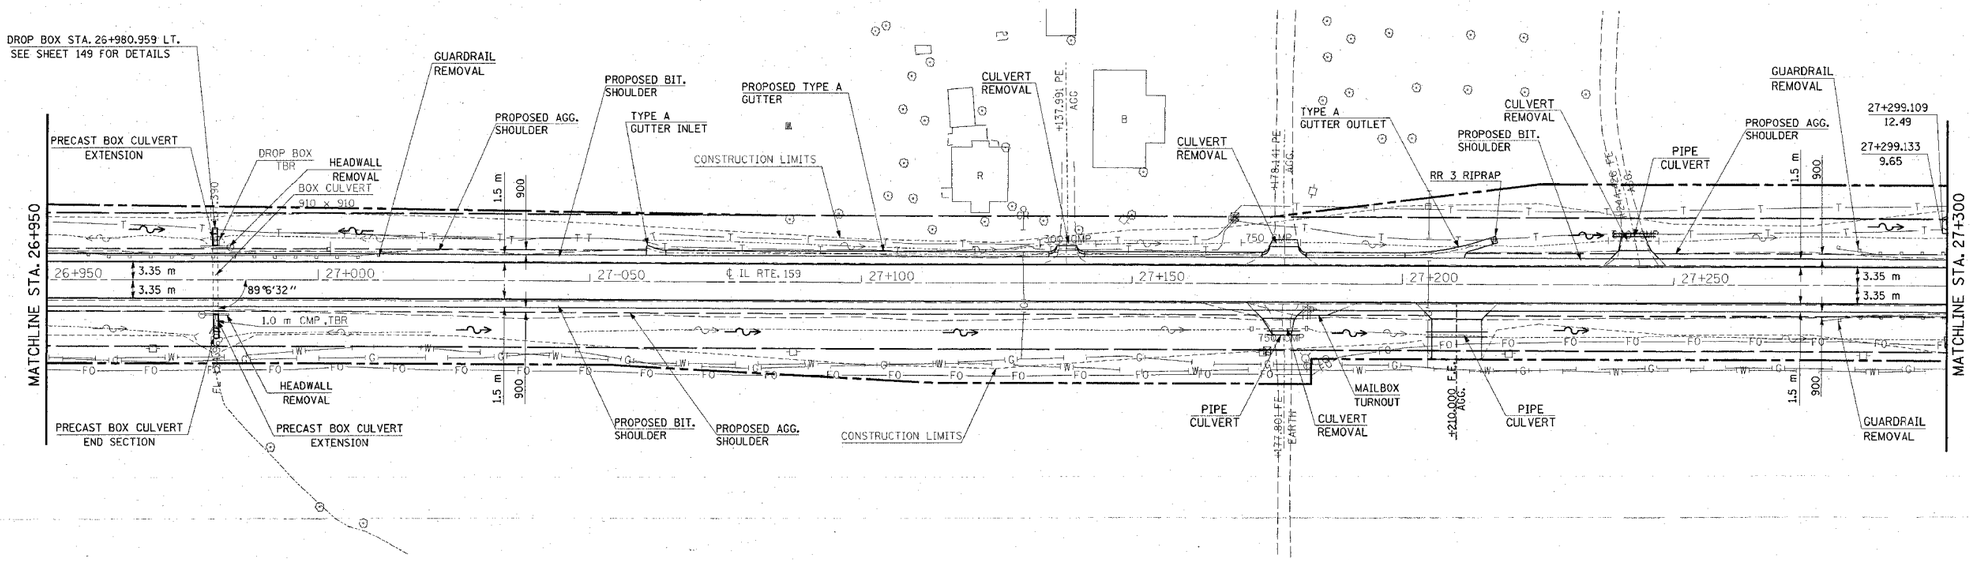

DENOTES PAVEMENT REMOVAL

DENOTES DRIVEWAY PAVEMENT REMOVAL

0 m 10 m 20 m 30 m
SCALE 1:500

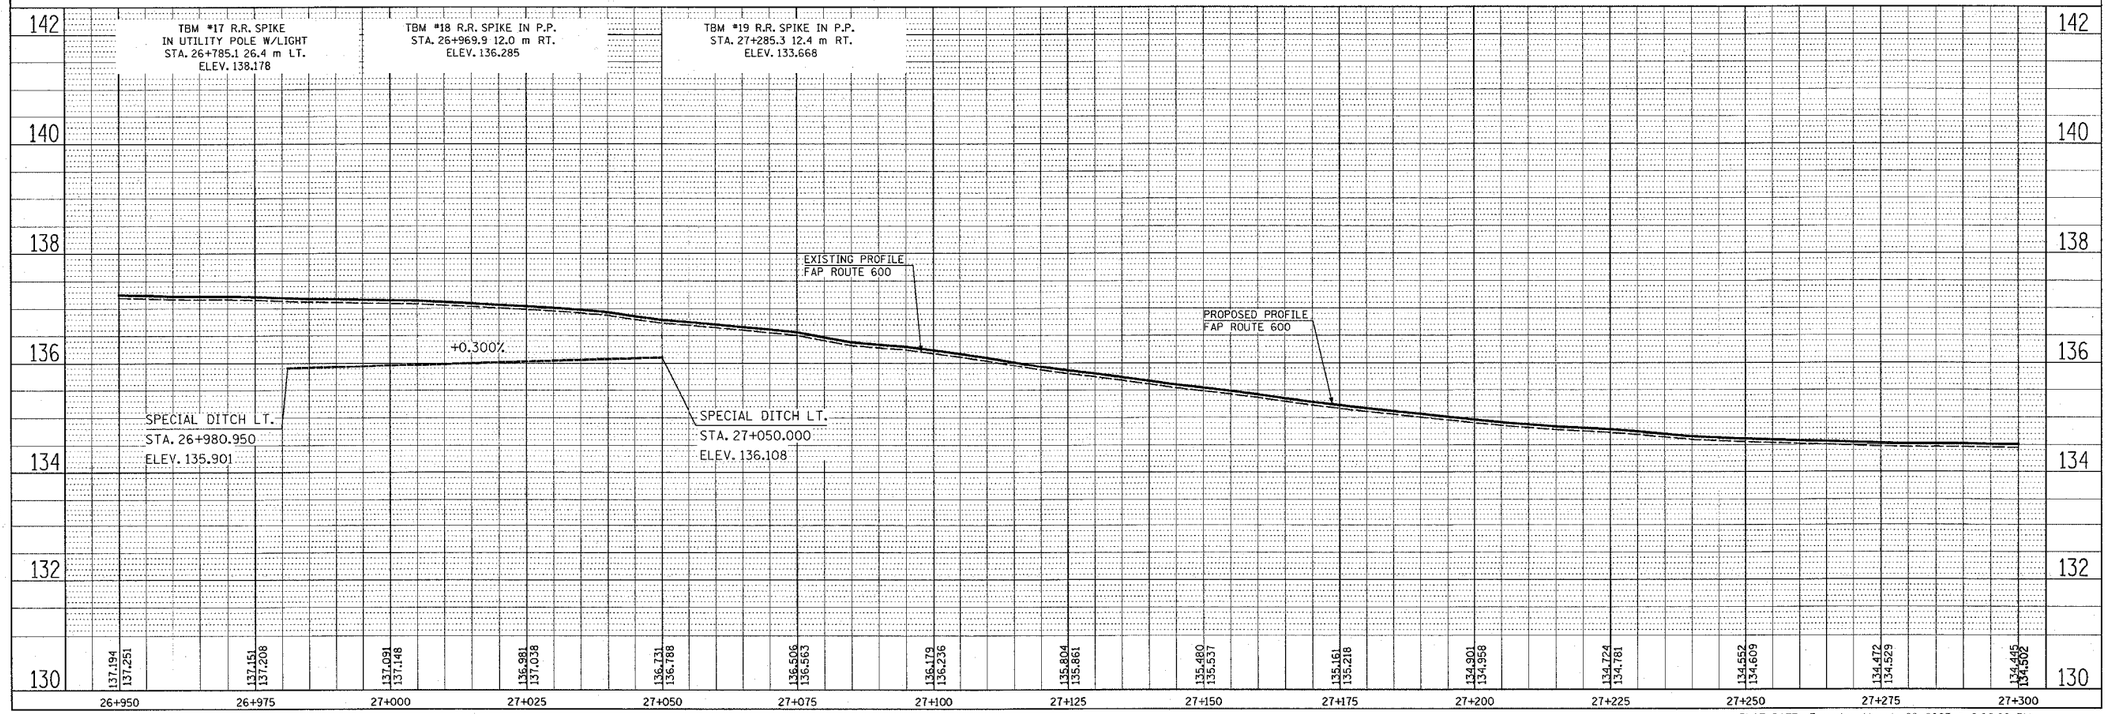

PLOT DATE: Tuesday March 29, 2005 @ 2:06:26 PM

3/29/2005
Tuesday March 29, 2005 @ 2:06:28 PM
I:\projects\ver1\dgn\3899\ver1pln05rp.dgn Ver1-R3
C:\projects\ver1\xpac_grd.dgn LV1-62.81,21.18,28.22,24.21,35.37,48.42,48.50,55.57,59.
C:\projects\ver1\xpac_grd.dgn LV2-62.81,21.18,28.22,24.21,35.37,48.42,48.50,55.57,59.
C:\projects\ver1\xpac_grd.dgn LV3-62.81,21.14,28.22,24.21,35.37,48.42,48.50,55.57,59.
C:\projects\ver1\file1112a.dgn LV4-6,40.59
C:\projects\ver1\file1112a.dgn LV5-35.39
C:\projects\ver1\file1158a.dgn LV1-35.39

PLAN / PROFILE
SURVEYED BY
PLOTTED DATE
DRAWN BY
CHECKED
QUANTITIES CHECKED
BM NOTED
STRUCTURE NOTES CHKD
NOTE BOOK
NOS.