• ST. CLAIR & MONROE COUNTIES

FAP ROUTE	SECTION	COUNTY	TOTAL SHEETS	SHEET NO
600	51RS-3	•	347	37
STA.	TO STA.			
CONTRACT : 76563				

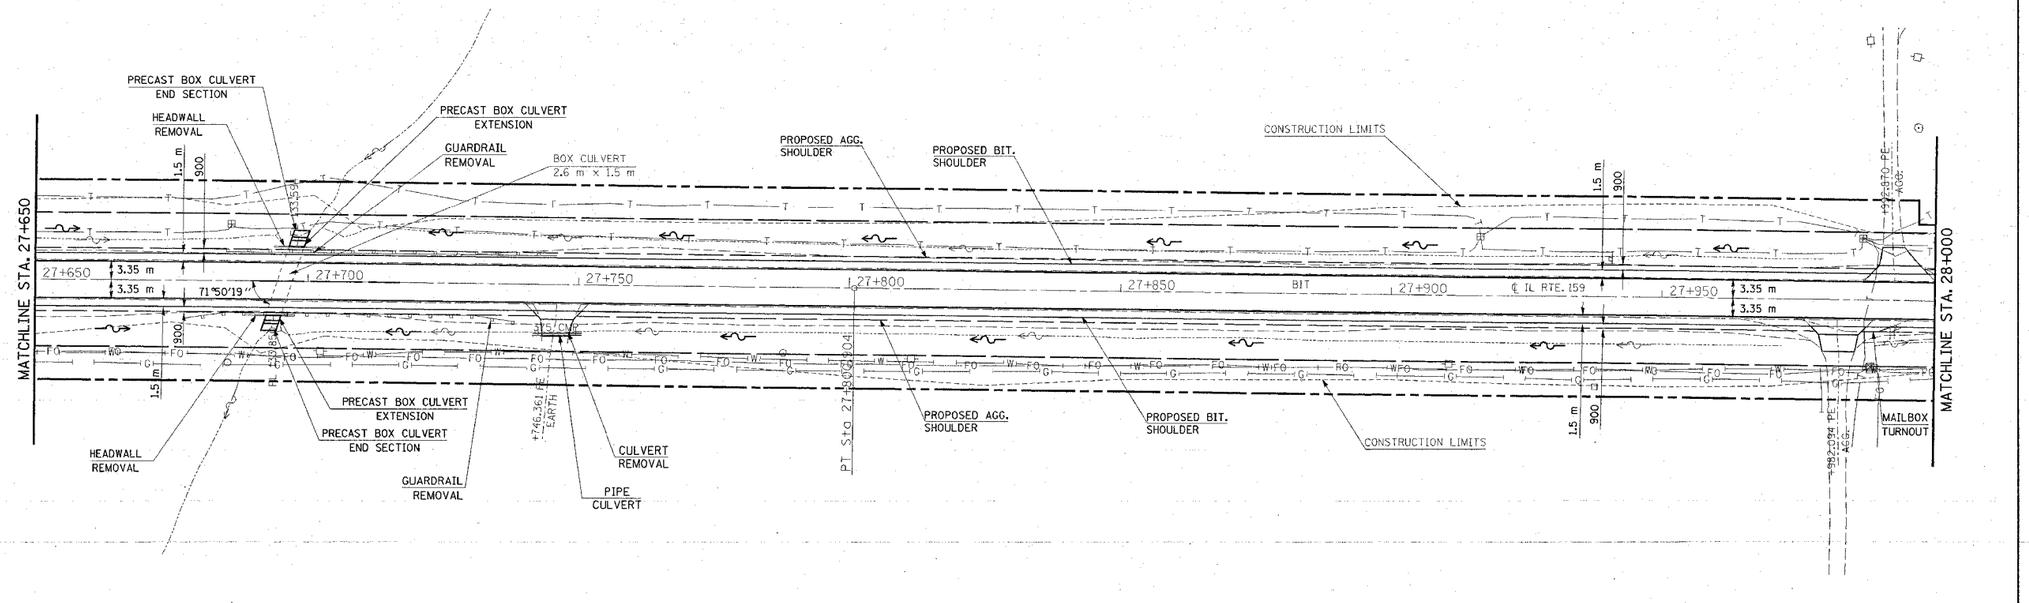

DENOTES PAVEMENT REMOVAL

DENOTES DRIVEWAY PAVEMENT REMOVAL

0 m 10 m 20 m 30 m
SCALE 1:500

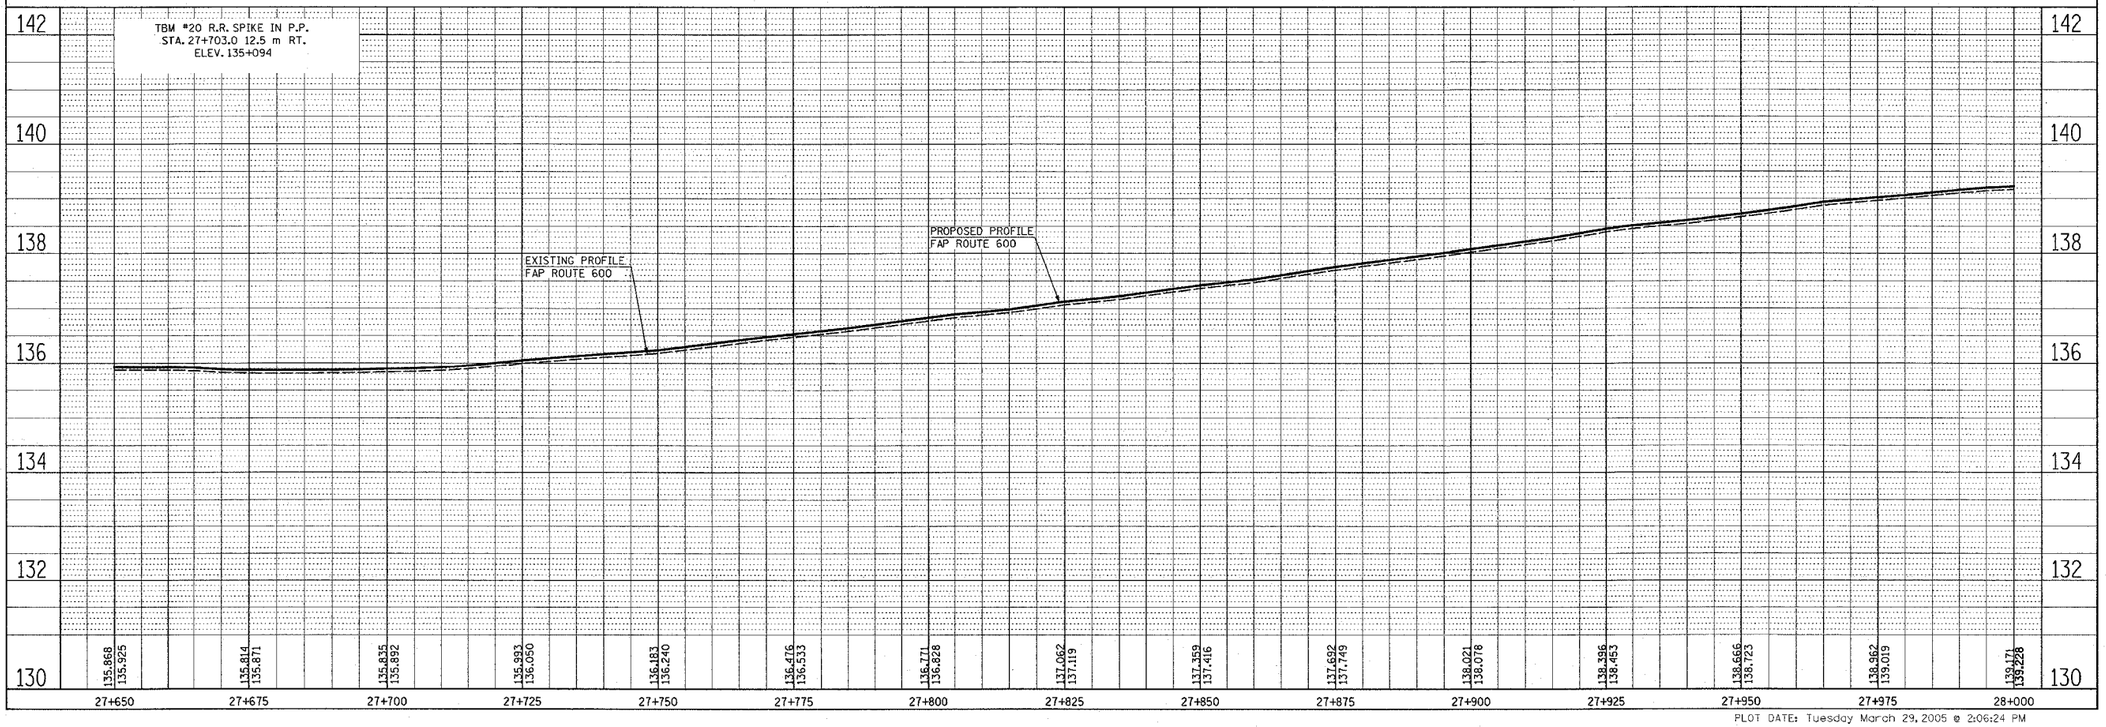

PLOT DATE: Tuesday March 29, 2005 @ 2:06:24 PM

PLAN
SURVEYED
PLOTTED
ALIGNMENT
RT.OF W'AY
CADD FILE NAME
DATE
BY
CHECKED
NOTE BOOK
NO.

PROFILE
SURVEYED
PLOTTED
GRADES
R.M. NOTED
STRUCTURE
DATE
BY
CHECKED
NOTATIONS ENTRD

3/29/2005
Tuesday, March 29, 2005 @ 2:06:24 PM
c:\projects\ref\tie812a.dgn LV6.48,59
c:\projects\ref\tie812a.dgn LV6.48,59
c:\projects\ref\tie806a.dgn LV1-35,39-51,53