• ST. CLAIR & MONROE COUNTIES

FAP ROUTE	SECTION	COUNTY	TOTAL SHEETS	SHEET NO
600	SIRS-3	•	347	40
STA.	TO STA.			
CONTRACT : 76563				

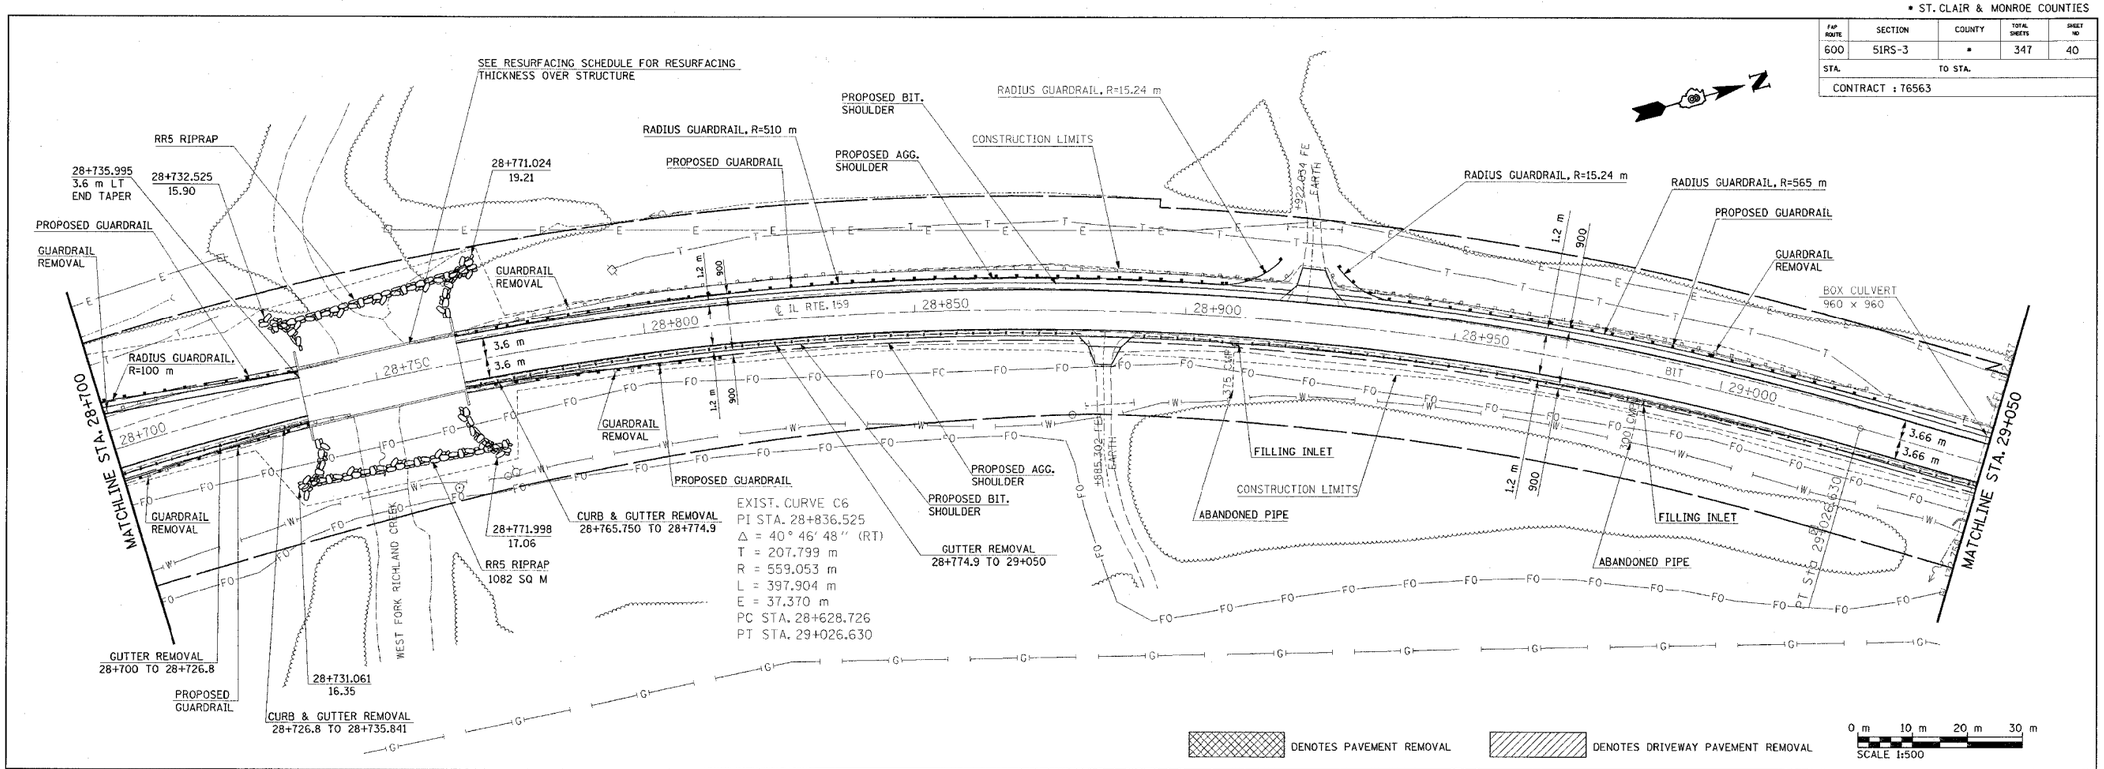

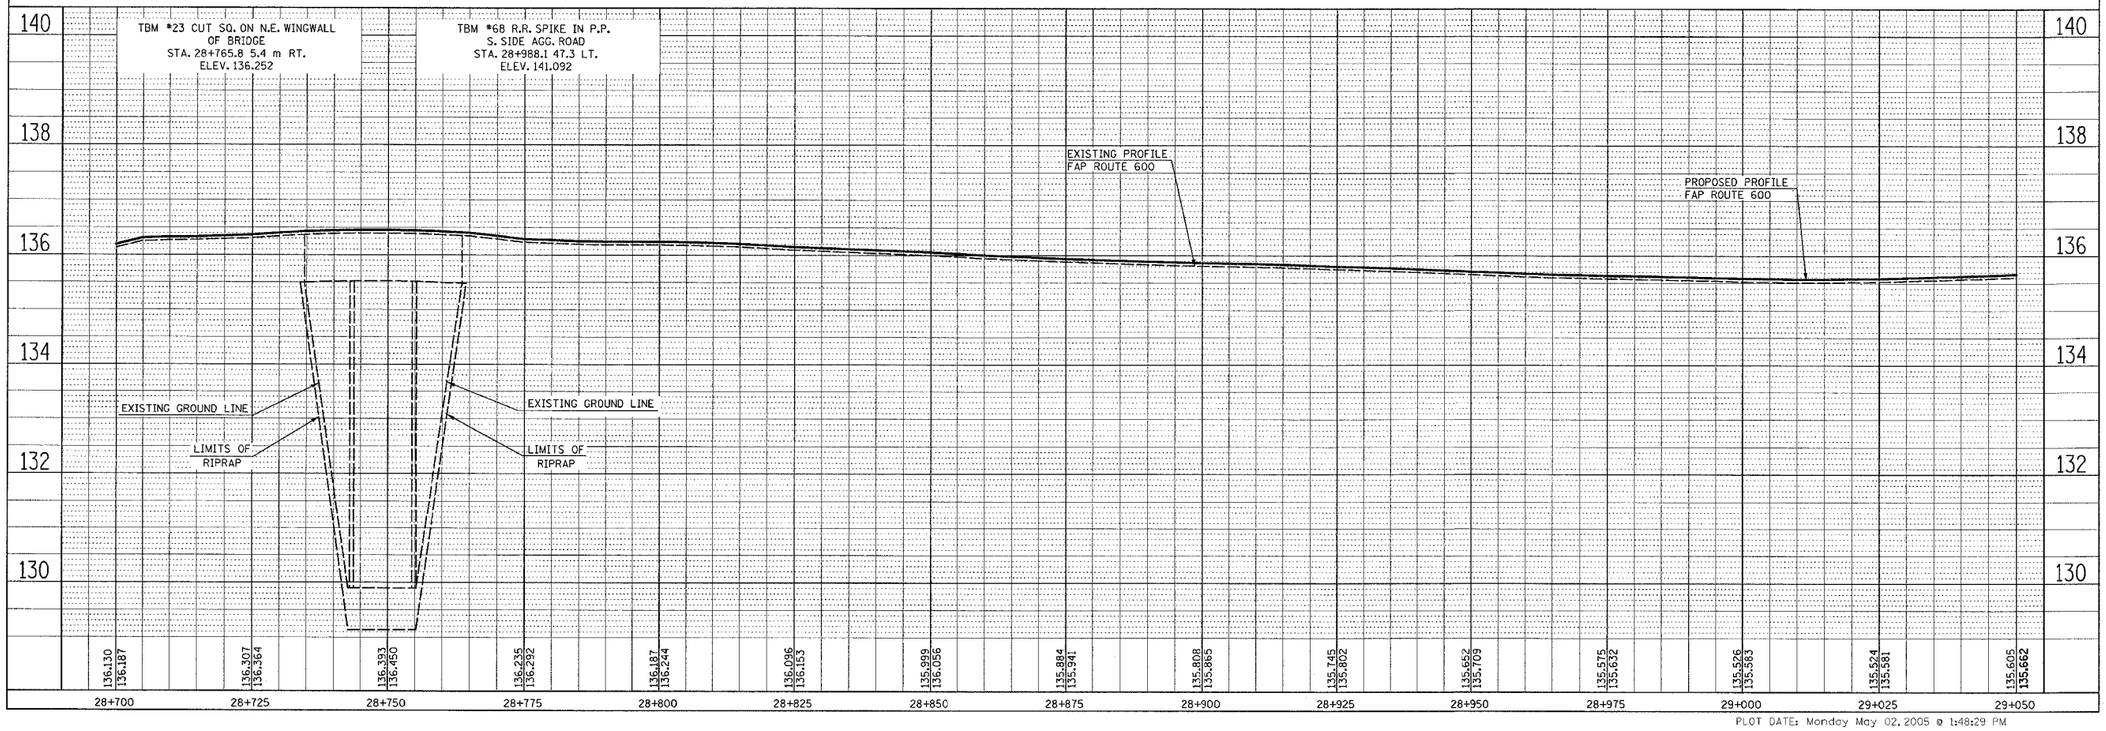

5/2/2005
Monday May 02, 2005 @ 1:48:29 PM
C:\projects\rdl\389\road\plan\858b.dgn LV=1.63
C:\projects\rdl\389\road\plan\858a.dgn LV=2.8,12,14,15,20,22,24,29,30,37,40,42,48,58,305,67,99
C:\projects\rdl\file\812a.dgn LV=6.4,8,53
C:\projects\rdl\file\858a.dgn LV=1.2,5,35,37

PLAN / PROFILE — SURVEYED — ALIGNMENT CHECKED — NOTE BOOK — NO. — GRADES CHECKED — TITLE — STRUCTURE NOTATNS CHKD — BY — DATE