| FAP ROUTE | SECTION | COUNTY | TOTAL SHEETS | SHEET NO |
|---|---|---|---|---|
| 600 | 51RS-3 | ST. CLAIR | 347 | 116 |
| STA. | | TO STA. | | |
| CONTRACT : 76563 | | | | |

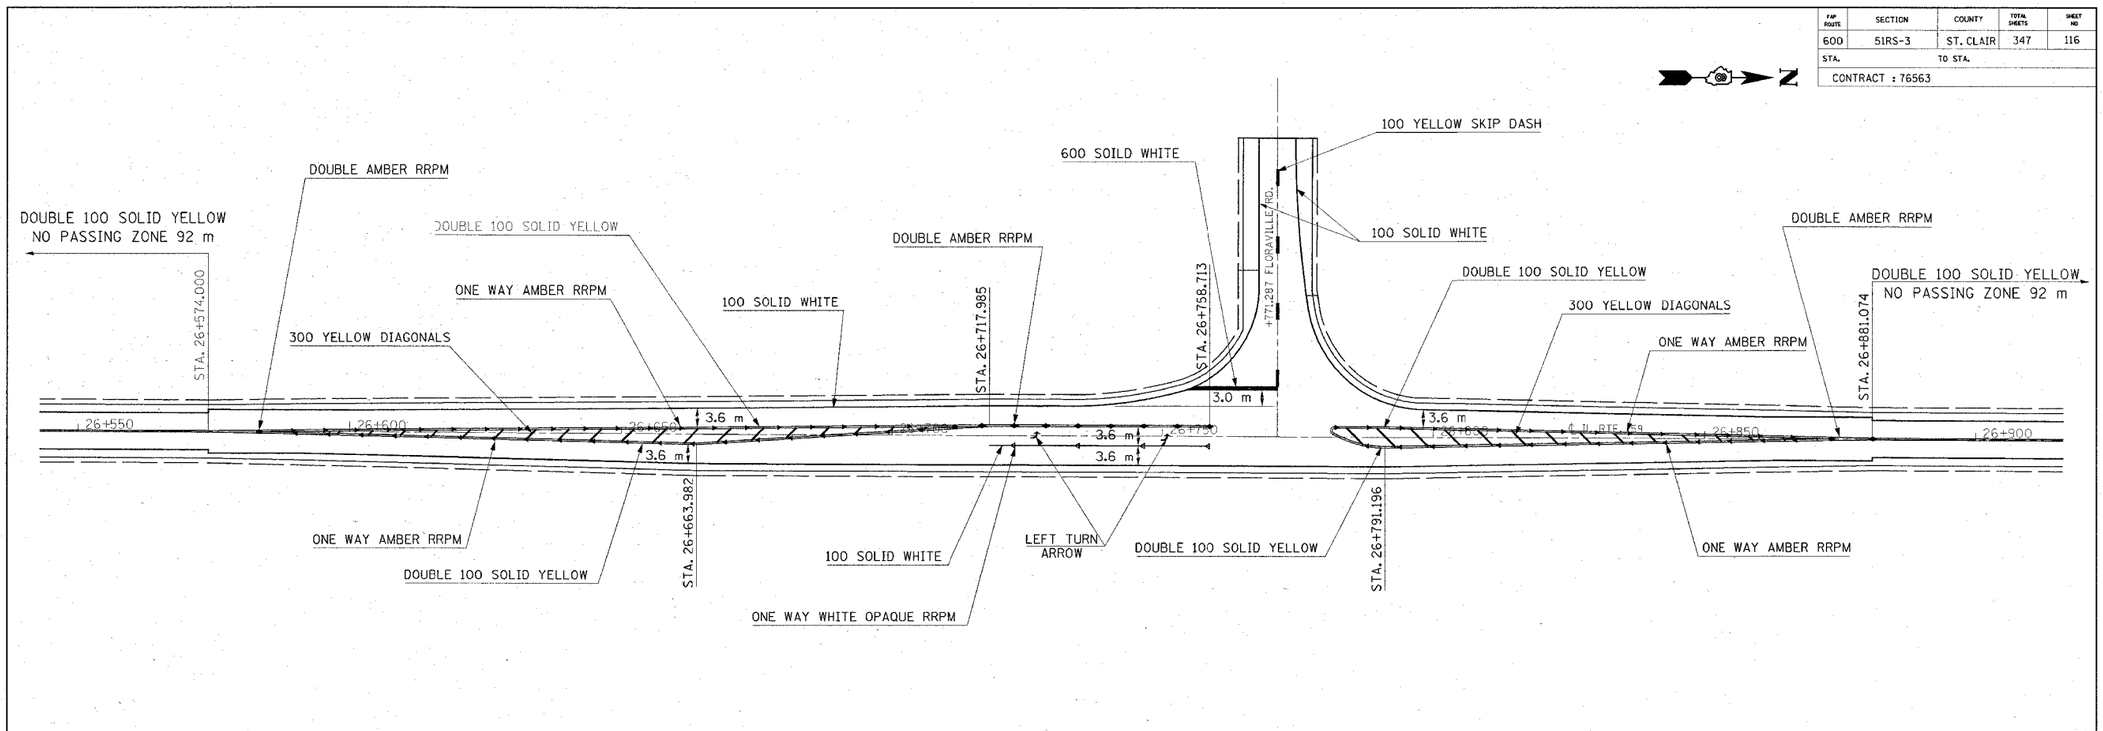


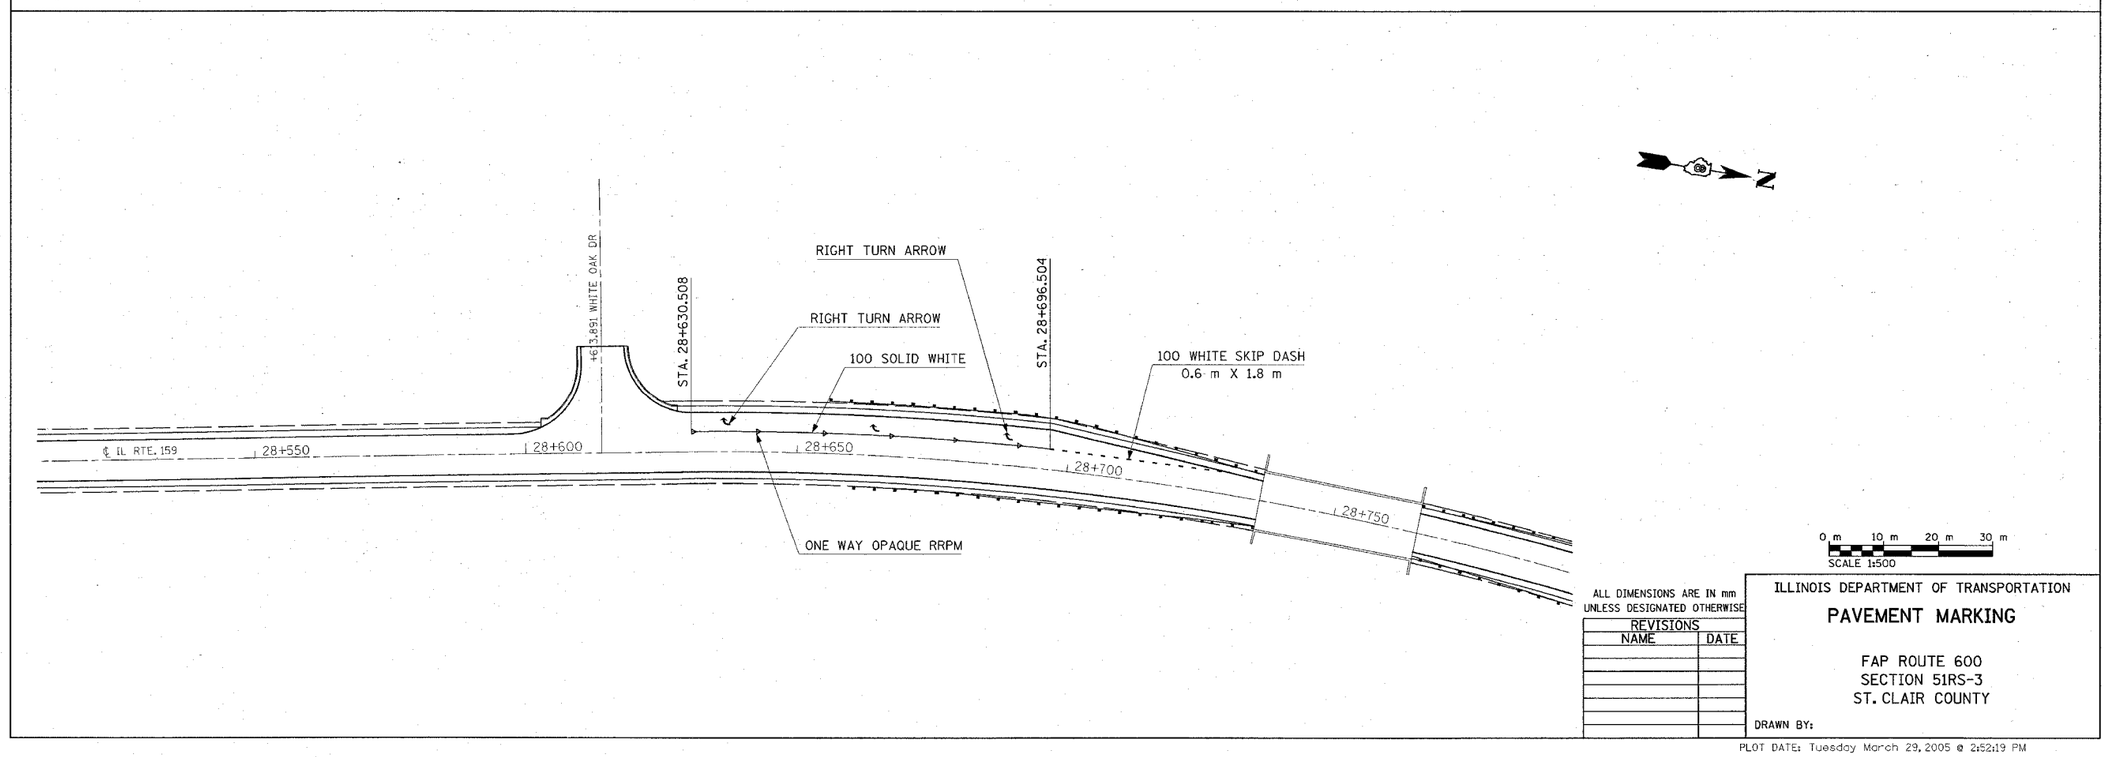


ALL DIMENSIONS ARE IN mm UNLESS DESIGNATED OTHERWISE

| REVISIONS | |
|---|---|
| NAME | DATE |
| | |

ILLINOIS DEPARTMENT OF TRANSPORTATION

# PAVEMENT MARKING

FAP ROUTE 600
SECTION 51RS-3
ST. CLAIR COUNTY

DRAWN BY:

PLOT DATE: Tuesday March 29, 2005 @ 2:52:19 PM

PLAN
NOTE BOOK NO.
SURVEYED
PLOTTED
ALIGNMENT CHECKED
RT. OF WAY CHECKED
CADD FILE NAME
BY
DATE

3/29/2005
Tuesday March 29, 2005 @ 2:52:19 PM
c:\projects\mdi3899\plan\pmk050a.dgn LV=1-63
C:\projects\ref\dfile050a.dgn LV=1-63
C:\projects\ref\topo-gr.dgn LV=1-63
C:\projects\ref\dfile050a.dgn LV=1-63
C:\projects\ref\topo-gr.dgn LV=1-63