• ST. CLAIR & MONROE COUNTIES

FAP ROUTE	SECTION	COUNTY	TOTAL SHEETS	SHEET NO
600	51RS-3	•	347	120
STA.		TO STA.		
CONTRACT : 76563				

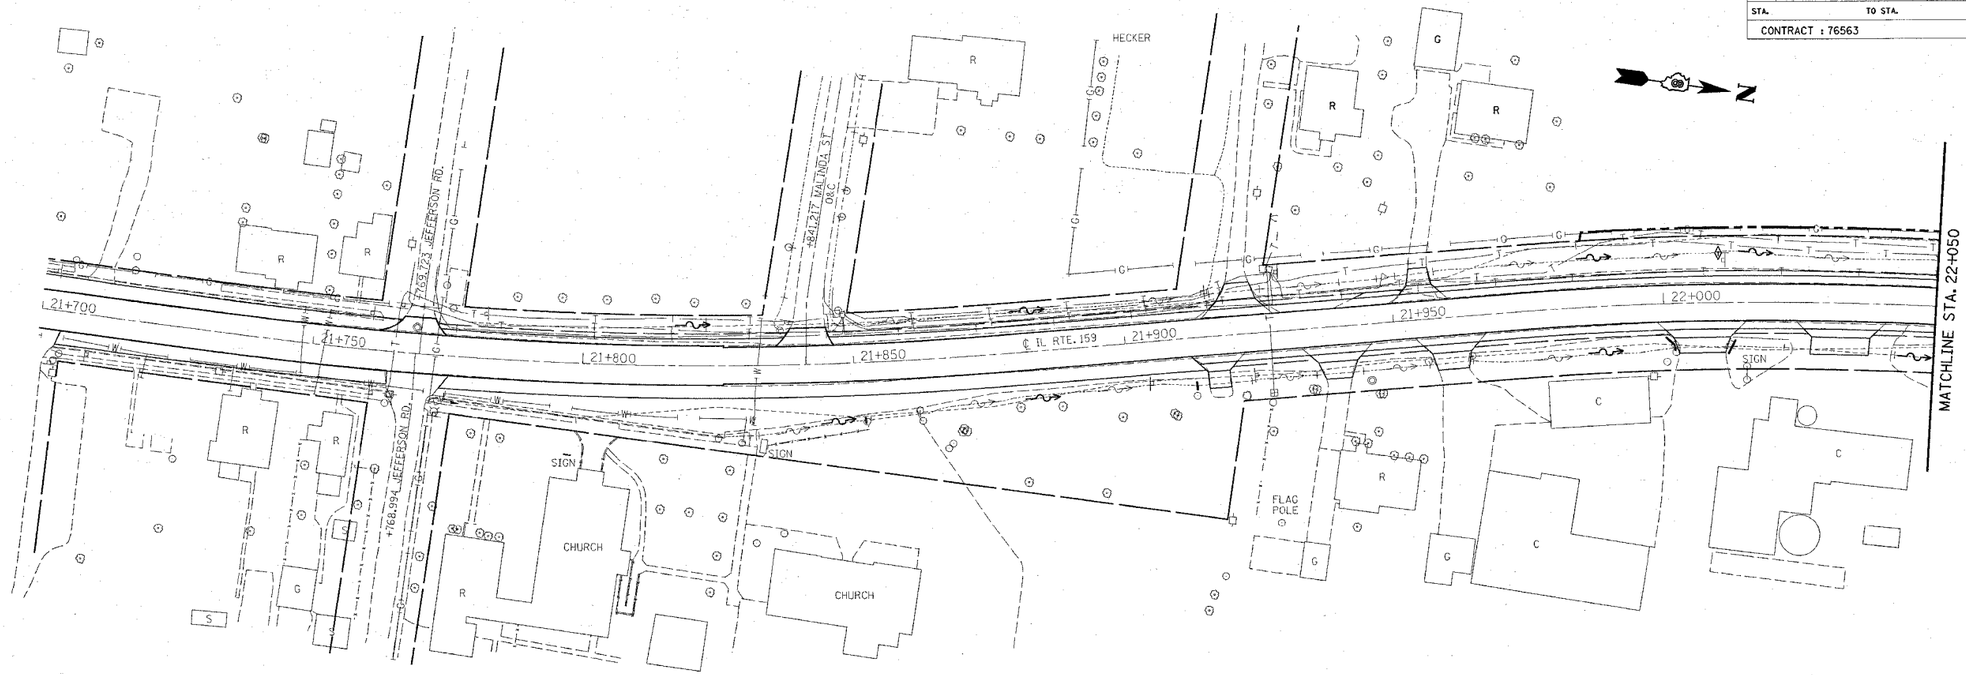

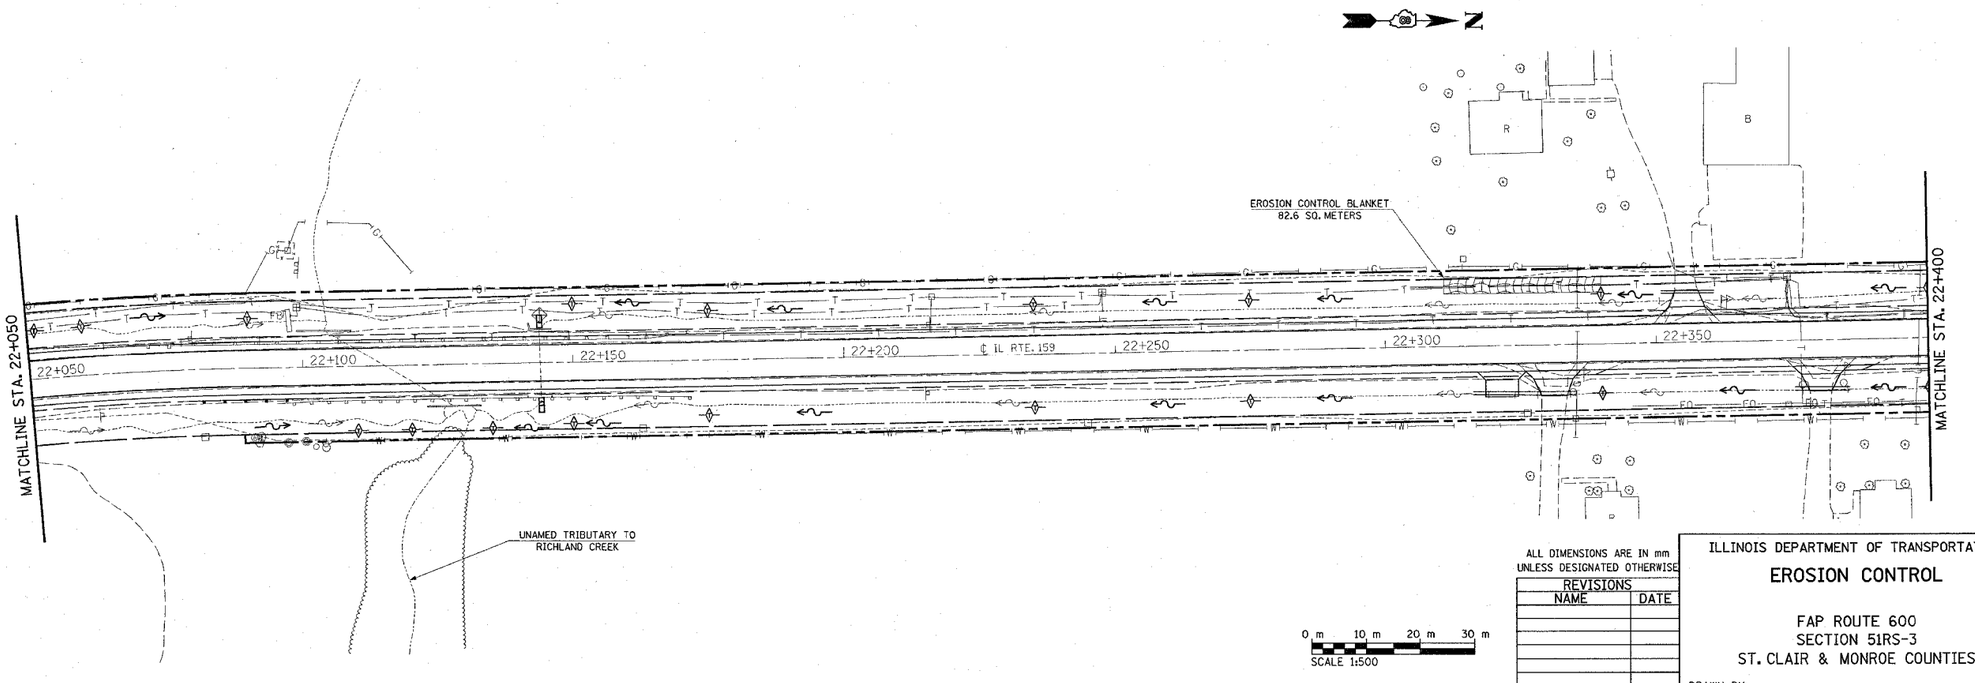

0 m 10 m 20 m 30 m
SCALE 1:500

ALL DIMENSIONS ARE IN mm
UNLESS DESIGNATED OTHERWISE

REVISIONS	
NAME	DATE

ILLINOIS DEPARTMENT OF TRANSPORTATION

EROSION CONTROL

FAP ROUTE 600
SECTION 51RS-3
ST. CLAIR & MONROE COUNTIES

DRAWN BY:

PLOT DATE: Tuesday March 29, 2005 @ 1:38:50 PM

PLAN
SURVEYED
DRAWN
NOTE BOOK
NO.
BY
DATE
ALIGNMENT CHECKED
ELEVATIONS CHECKED
CADD FILE NAME

3/29/2005
Tuesday March 29, 2005 @ 1:38:50 PM
c:\projects\red\3819\plan\erod51RS3adgn LY=1.63
c:\projects\ref\topo_grid.dgn LY=2,548,221.48,28,22,"+29,283,857.37+48,4"+48,48,+55,67-59
c:\projects\ref\topo_grid.dgn LY=2,548,221.48,28,22,"J+29,283,857.37+48,4"+48,48,+55,67-59
c:\projects\ref\topo_grid.dgn LY=2,548,221.48,28,22,"J+29,283,857.37+48,4"+48,48,+55,67-59
c:\projects\ref\file@12adgn LY=6,40.59
c:\projects\ref\topo_grid.dgn LY=2,548,221.48,28,22,"+29,283,857.37+48,4"+48,48,+55,67-59
c:\projects\ref\topo_grid.dgn LY=2,548,221.48,28,22,"J+29,283,857.37+48,4"+48,48,+55,67-59
c:\projects\ref\file@6adgn LY=6,40.59
c:\projects\ref\file@12adgn LY=6,40.59