FAI ROUTE	SECTION	COUNTY	TOTAL SHEETS	SHEET NO
64	82-7RS-1, 82-7HB, 2I	ST. CLAIR	89	45
STA.	TO STA.			
CONTRACT NO.: 76813				

PLAN
NOTE BOOK
NO.

BY	DATE
SURVEYED	
PLOTTED	
LAYOUT CHECKED	
R.I.O.P. MAY CHECKED	
CADD FILE NAME	

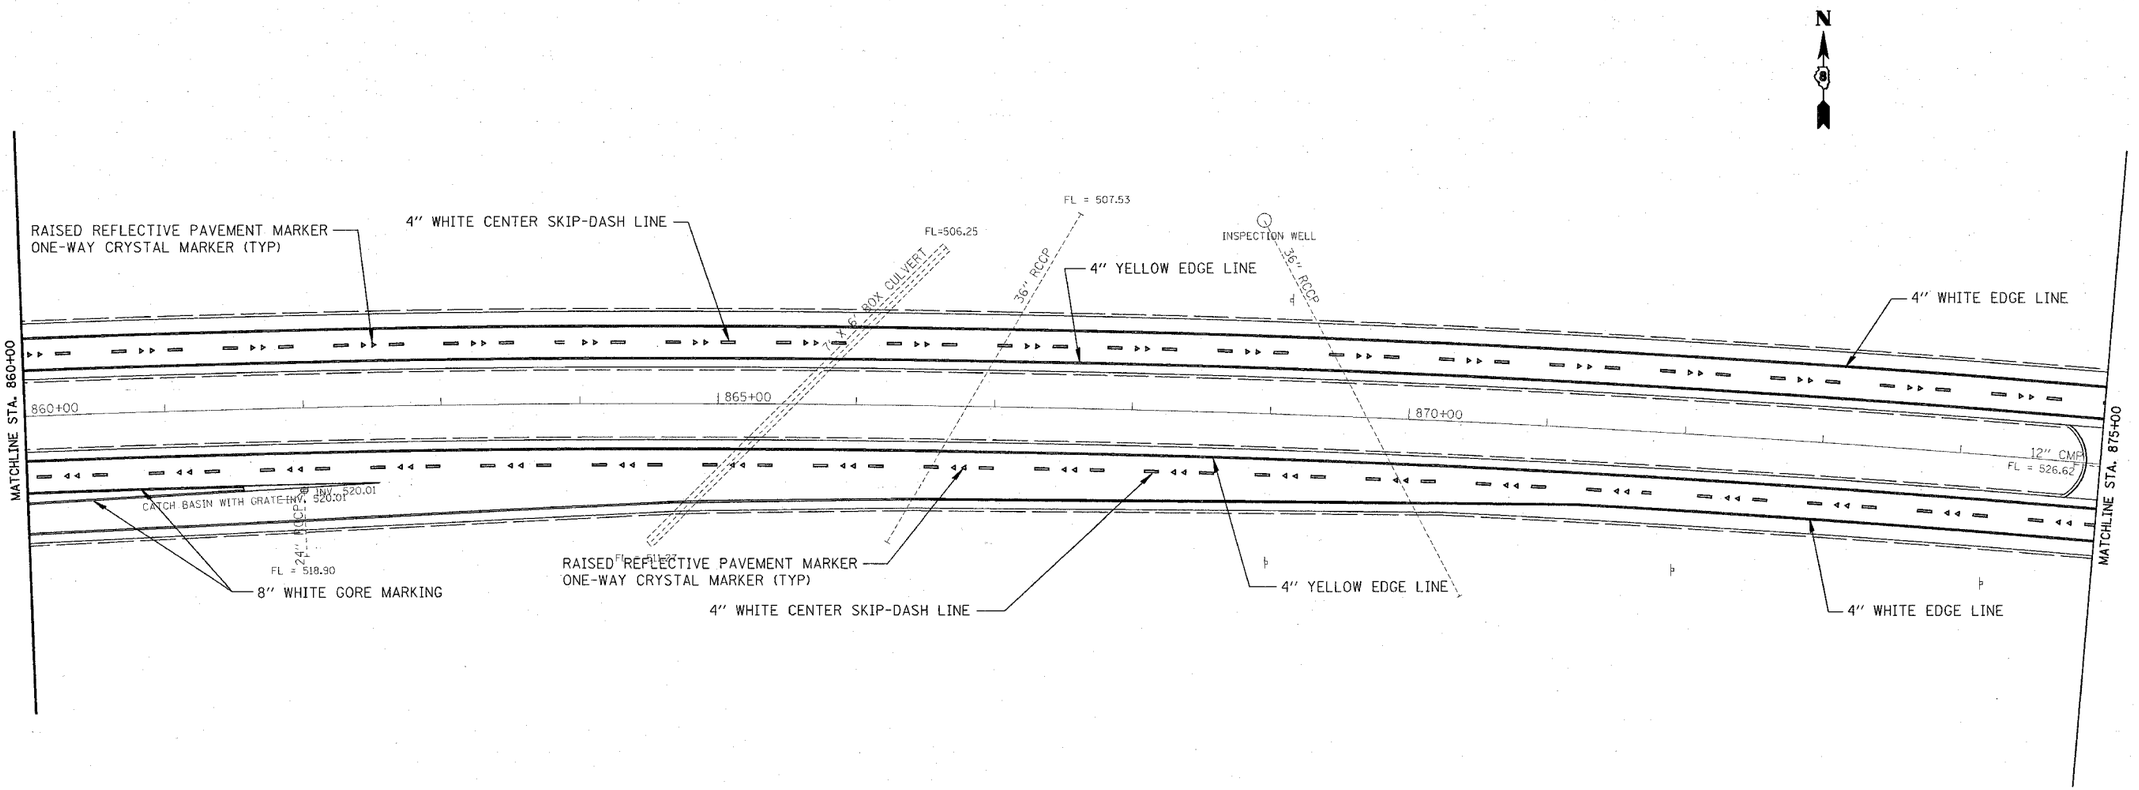

50' 0 50' 100'
SCALE: 1" = 50'

REVISIONS	
NAME	DATE

ILLINOIS DEPARTMENT OF TRANSPORTATION

PAVEMENT MARKING SHEET

FAI ROUTE 64
SECTION 82-7RS-1, 82-7HB, 2I
ST. CLAIR COUNTY

DRAWN BY:

PLOT DATE: *DATE-TIME*

RUNTIME
DATE-TIME
CADD-DESC
*REF-PLOT
*REF