| FAI ROUTE | SECTION | COUNTY | TOTAL SHEETS | SHEET NO |
|---|---|---|---|---|
| 64 | 82-7RS-1, 82-7HB, 2I | ST. CLAIR | 89 | 54 |
| STA. | | TO STA. | | |
| CONTRACT NO.: 76813 | | | | |

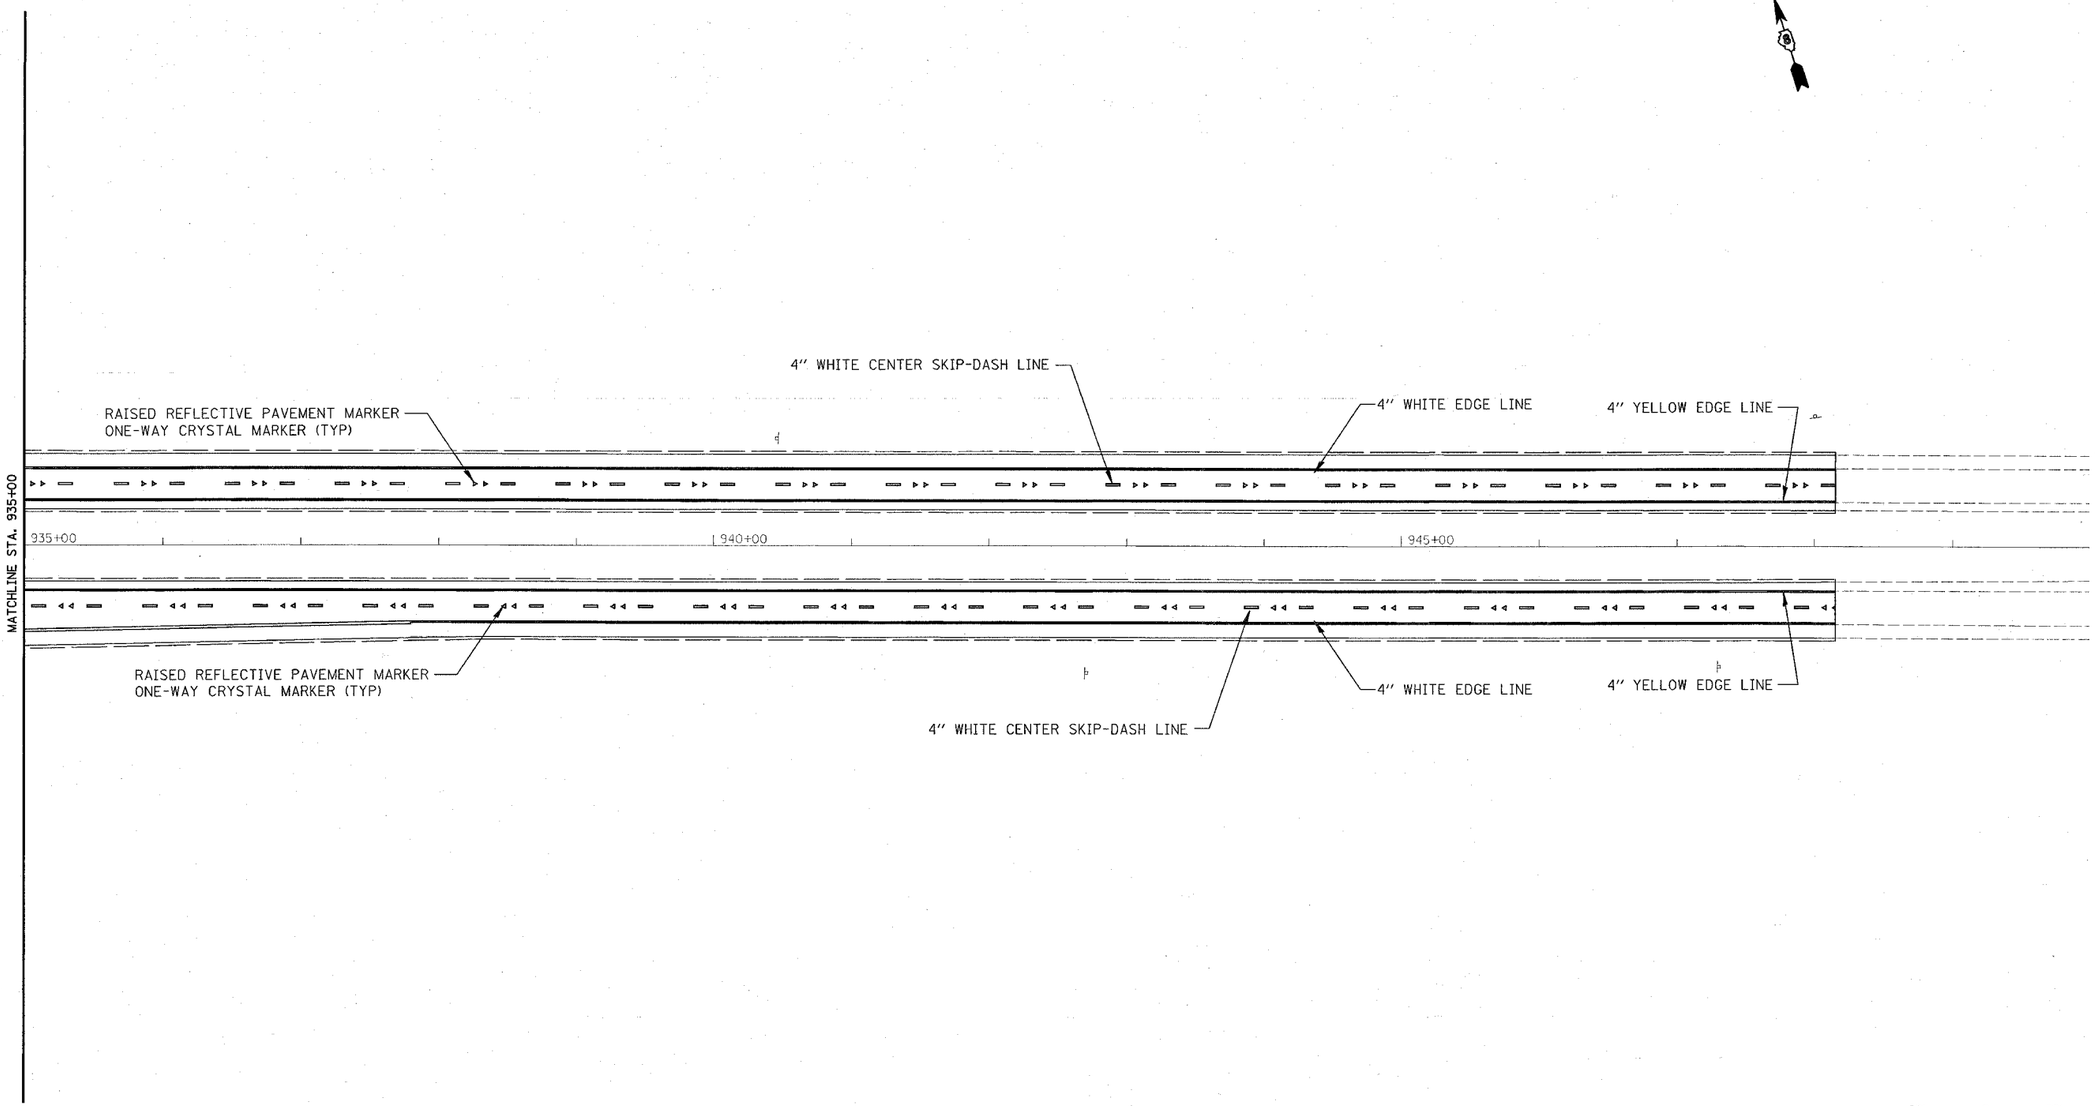


| REVISIONS | |
|---|---|
| NAME | DATE |
| | |

ILLINOIS DEPARTMENT OF TRANSPORTATION

# PAVEMENT MARKING SHEET

FAI ROUTE 64
SECTION 82-7RS-1, 82-7HB, 2I
ST. CLAIR COUNTY

DRAWN BY:

PLOT DATE: *DATE-TIME*

PLAN
NOTE BOOK NO.
SURVEYED
PLOTTED
ALIGNMENT CHECKED
RT. OF WAY CHECKED
CADD FILE NAME
BY
DATE

$$DATE$$
*DATE-TIME*
*DGN-SPEC*
*REF-PL19
*REF-