F.A.U. RTE.	SECTION	COUNTY	TOTAL SHEETS	SHEET NO.
2652	00-00069-00-PV	DUPAGE	146	36
STA. 10+70.70	TO STA. 66+16.00			
FED. ROAD DIST. NO.	ILLINOIS	FED. AID PROJECT		

CONTRACT NO. 83781

PLAN — SURVEYED, PLOTTED, GRADES CHECKED, ALIGNMENT CHECKED, CADD FILE NAME, NOTE BOOK, NO.

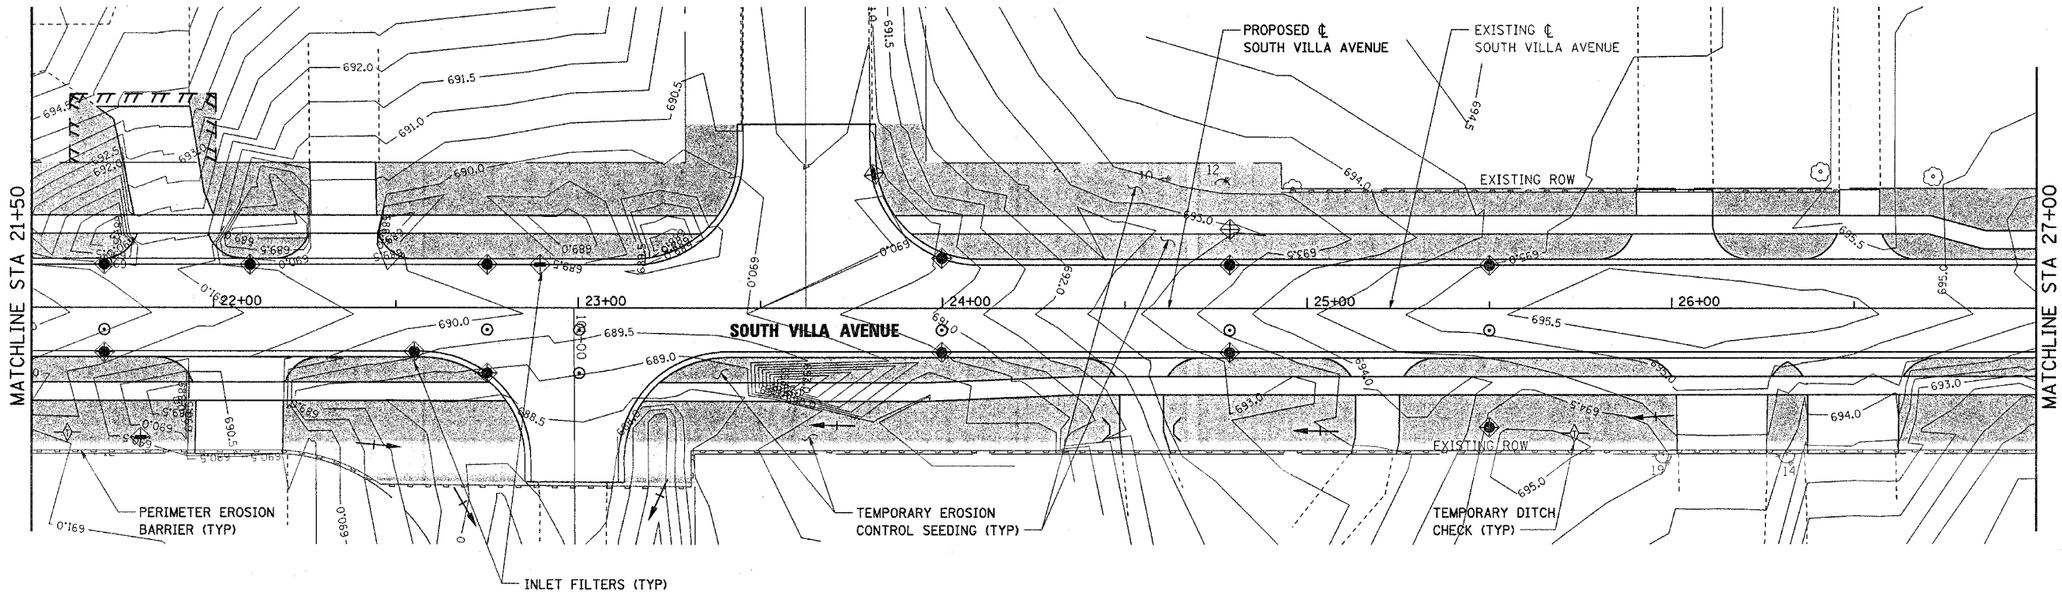

PROFILE — SURVEYED, PLOTTED, GRADES CHECKED, ALIGNMENT CHECKED, NOTE BOOK, NO., STRUCTURE NOTATNS CHKD

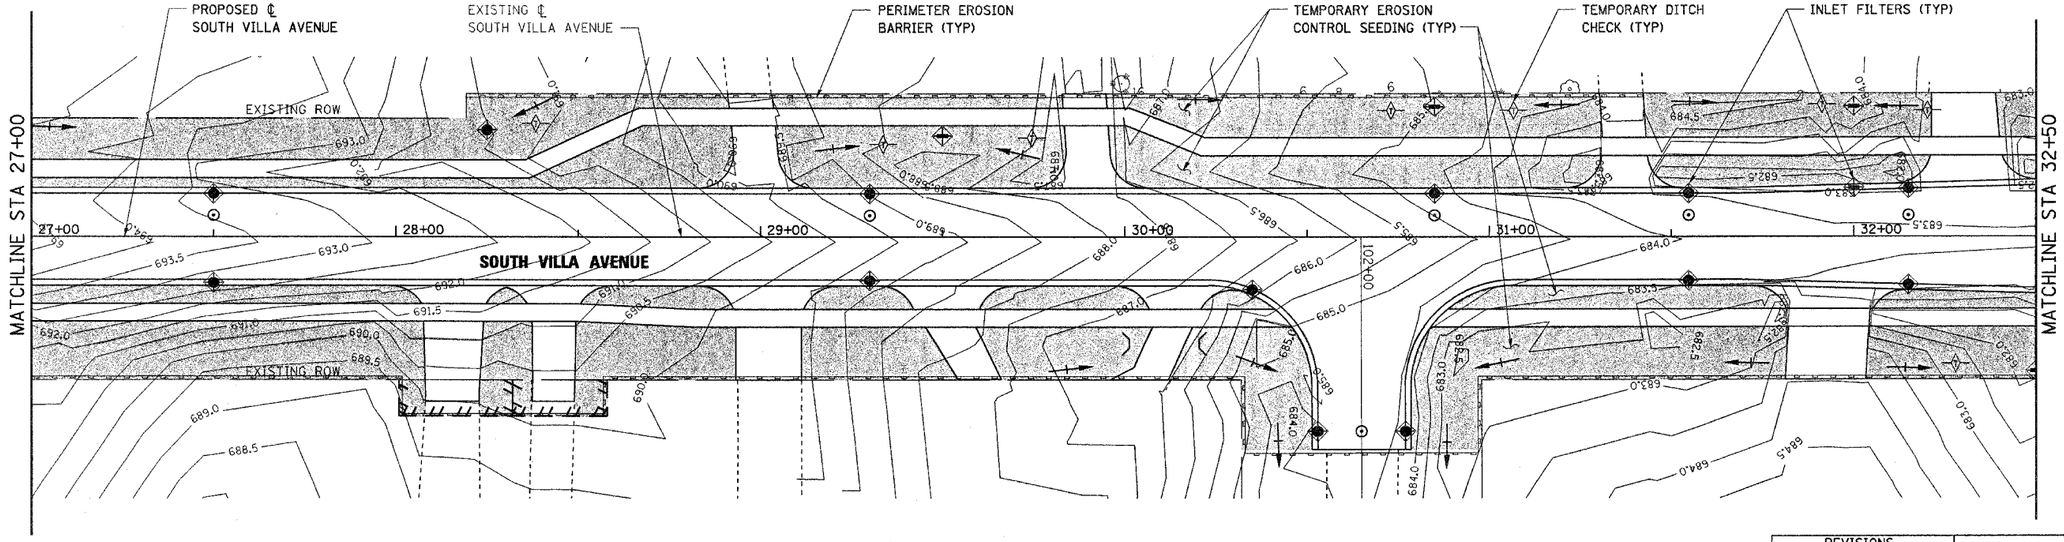

20 0 40

SCALE: 1"=20'

REVISIONS NAME	DATE

Stanley Consultants INC.
850 West Higgins Road
Suite 730
Chicago, Illinois 60631-2801 Illinois Firm Registration No.: 184-001533

VILLAGE OF VILLA PARK, ILLINOIS

EROSION CONTROL PLAN SOUTH VILLA AVENUE SHEET 2 OF 5

STA 21+50 TO STA 32+50

SCALE: 1"=20' DRAWN BY: E.D.

DATE: 11-NOV-2004 CHECKED BY: J.T.G.

O:\15367\Phase2\07-Design\05-Dwgs\sht\367ern02.dgn
11-NOV-2004