F.A.U. RTE.	SECTION	COUNTY	TOTAL SHEETS	SHEET NO.
2652	00-00069-00-PV	DUPAGE	146	47
STA. 10+70.70		TO STA. 66+16.00		
FED. ROAD DIST. NO.	ILLINOIS	FED. AID PROJECT		

CONTRACT NO. 83781

PLAN — SURVEYED | PLOTTED | ALIGNMENT CHECKED | GRADES CHECKED | NOTE BOOK | NO. | CADD FILE NAME | BY | DATE

PROFILE — SURVEYED | PLOTTED | GRADES CHECKED | ALIGNMENT CHECKED | NOTE BOOK | NO. | STRUCTURE NO(S)/ATN'S CHKD

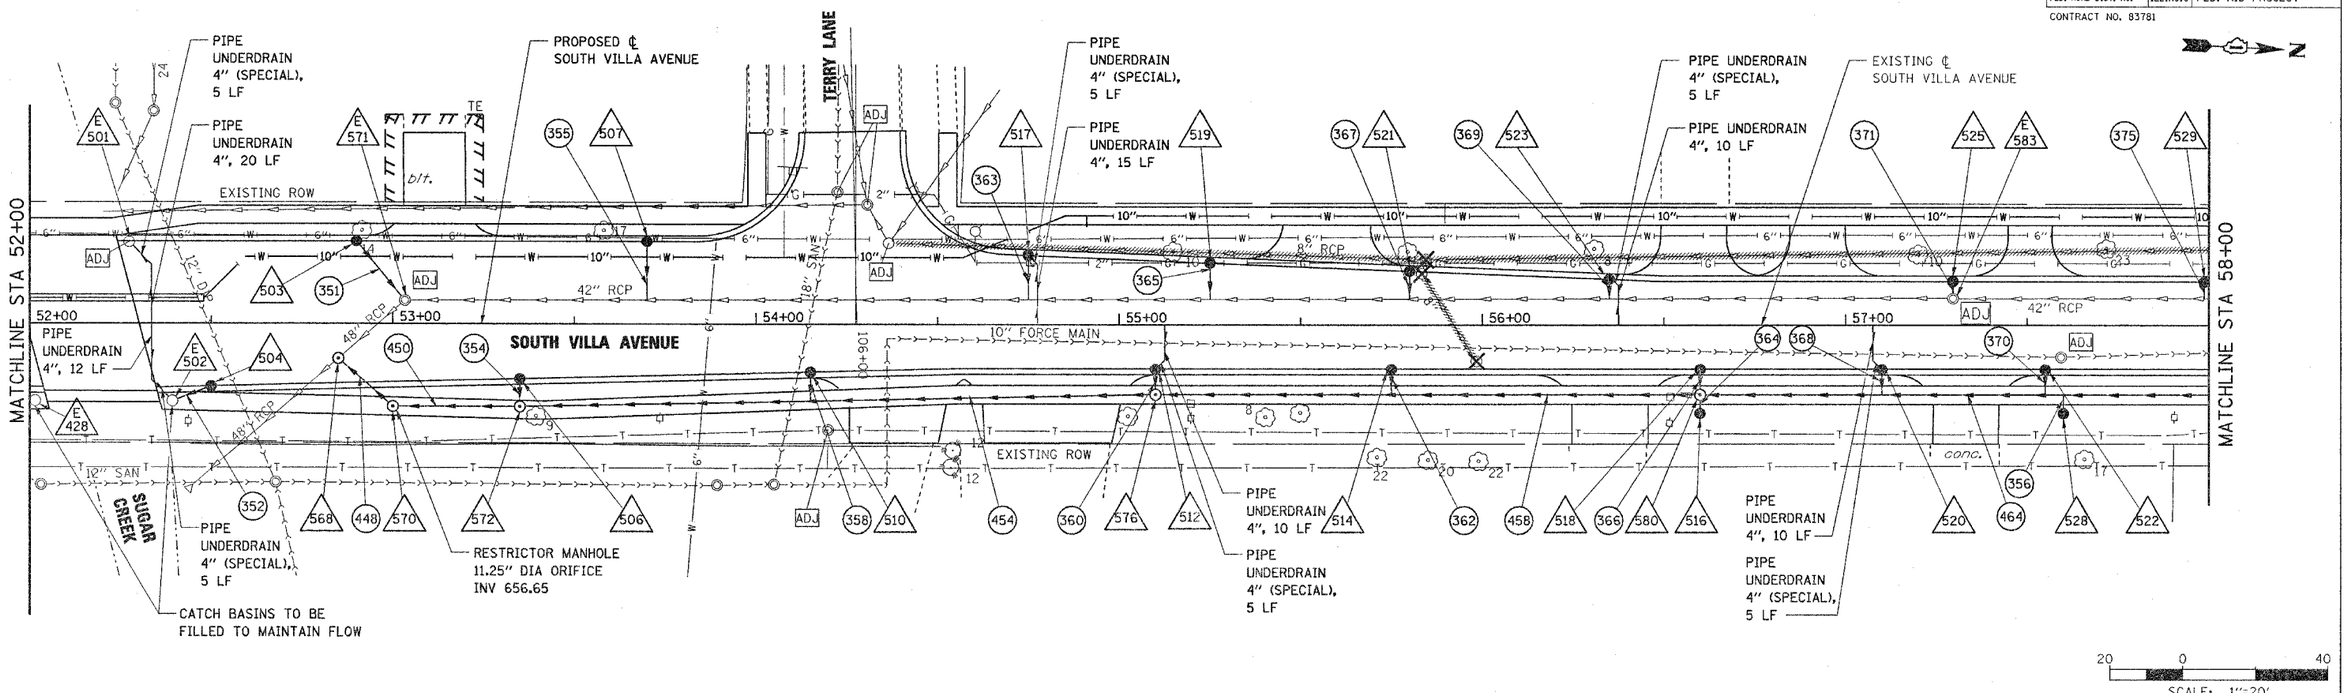

20 0 40

SCALE: 1"=20'

REVISIONS	
NAME	DATE

Stanley Consultants INC.
8501 West Higgins Road
Suite 730
Chicago, Illinois 60631-2803
Illinois Firm Registration No.: 184-00533

VILLAGE OF VILLA PARK, ILLINOIS

DRAINAGE AND UTILITIES SOUTH VILLA AVENUE SHEET 8 OF 10

STA 52+00 TO STA 58+00

SCALE: HORIZ: 1"=20' VERT: 1"=5'

DATE: 11-NOV-2004

DRAWN BY: E.D.

CHECKED BY: J.T.G.

O:\15367\Phase2\07-Design\05-Dwgs\sht\367drn08.dgn
11-NOV-2004