F.A.U. RTE.	SECTION	COUNTY	TOTAL SHEETS	SHEET NO.
2652	00-00069-00-PV	DUPAGE	146	56
STA. 10+70.70		TO STA. 66+16.00		
FED. ROAD DIST. NO.	ILLINOIS	FED. AID PROJECT		

CONTRACT NO. 83781

WATER MAIN AND WATER SERVICE LINE PROTECTION FROM SEWERS

WATER MAIN AND WATER SERVICE LINES SHALL BE PROTECTED FROM SEWERS, SEWER LATERALS, DRAINS AND SEPTIC FIELDS IN ACCORDANCE WITH ILLINOIS ADMINISTRATIVE CODE, TITLE 35, SUBTITLE F, CHAPTER II, PARTS 651-654.

WATER MAIN DISINFECTION

WATER MAINS SHALL BE DISINFECTED ACCORDING TO AWWA C651-92. REPRESENTATIVE SAMPLES SHALL BE COLLECTED TO MEET THE REQUIREMENTS OF ILLINOIS ADMINISTRATIVE CODE, TITLE 35, SUBTITLE F, CHAPTER II, PARTS 652.203.

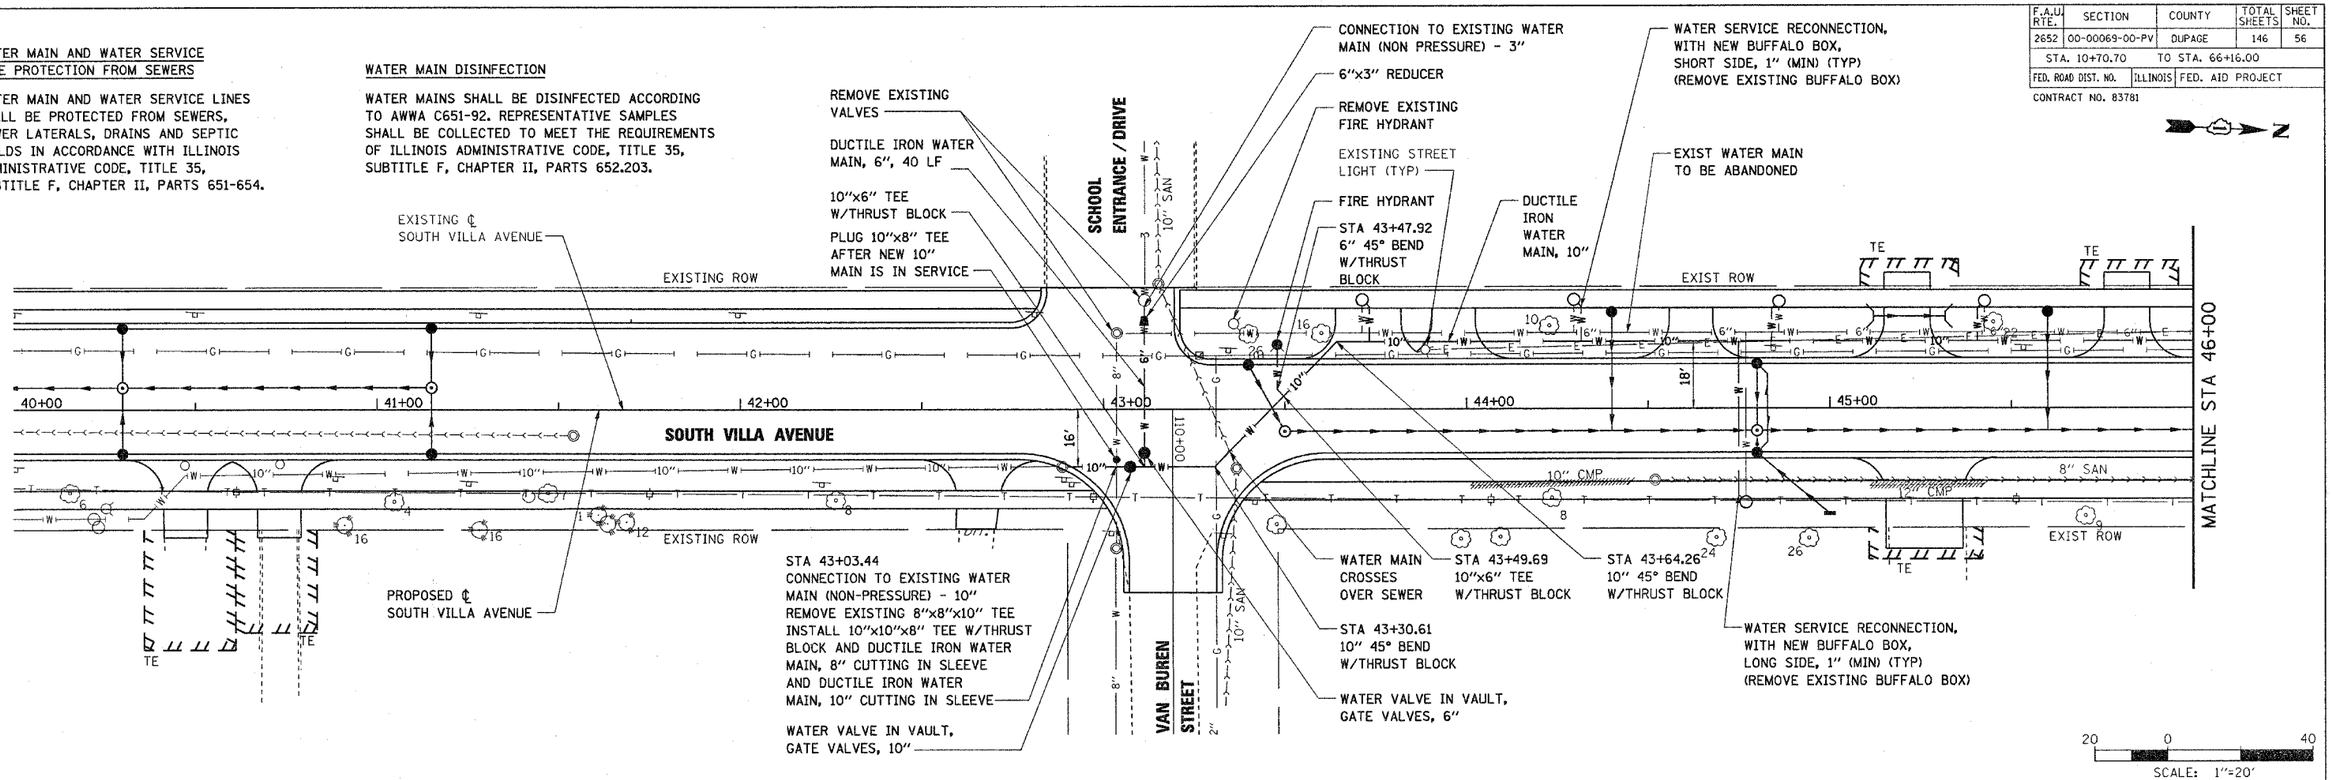

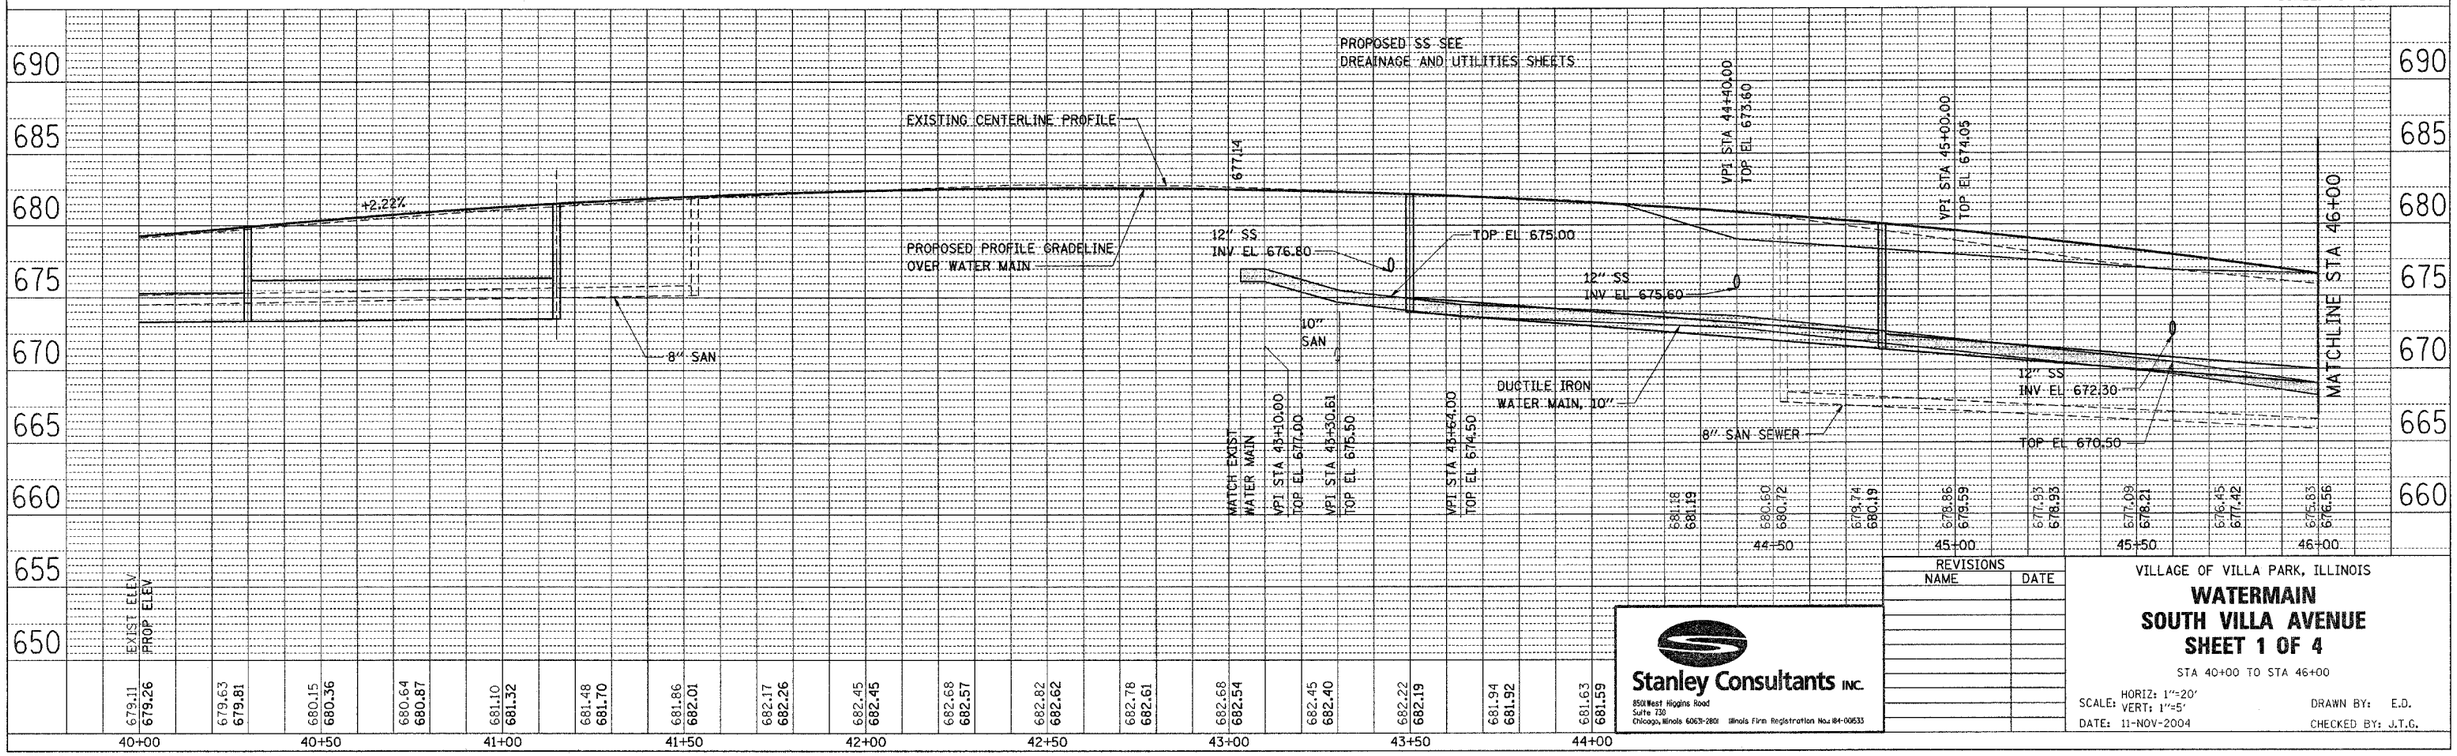

REVISIONS	
NAME	DATE

Stanley Consultants INC.
8501 West Higgins Road
Suite 730
Chicago, Illinois 60631-2801 Illinois Firm Registration No: 184-00633

VILLAGE OF VILLA PARK, ILLINOIS

WATERMAIN SOUTH VILLA AVENUE SHEET 1 OF 4

STA 40+00 TO STA 46+00

SCALE: HORIZ: 1"=20'
VERT: 1"=5'

DRAWN BY: E.D.

DATE: 11-NOV-2004

CHECKED BY: J.T.G.

PLAN — SUBMITTED / PLOTTED / ALIGNMENT CHECKED / GRADES CHECKED / R.O.W. MONUMENTED / CADD FILE NAME / NOTE BOOK / NO. / BY / DATE

PROFILE — SUBMITTED / PLOTTED / GRADES CHECKED / R.O.W. MONUMENTED / NOTE BOOK / NO. / STRUCTURE NO(S)/ING CHKD / BY / DATE

0:\15367\Phase2\07-Design\05-Dwgs\sht\367wrm01.dgn
11-NOV-2004