F.A.U. RTE.	SECTION	COUNTY	TOTAL SHEETS	SHEET NO.
2652	00-00069-00-PV	DUPAGE	146	78
STA. 10+70.70		TO STA. 66+16.00		
FED. ROAD DIST. NO.	ILLINOIS	FED. AID PROJECT		

CONTRACT NO. 83781

PLAN — SURVEYED; PLOTTED; CROSS CHECKED; ALIGNMENT CHECKED; RT. OF WAY CHECKED; CADD FILE NAME; NOTE BOOK; NO.; BY; DATE

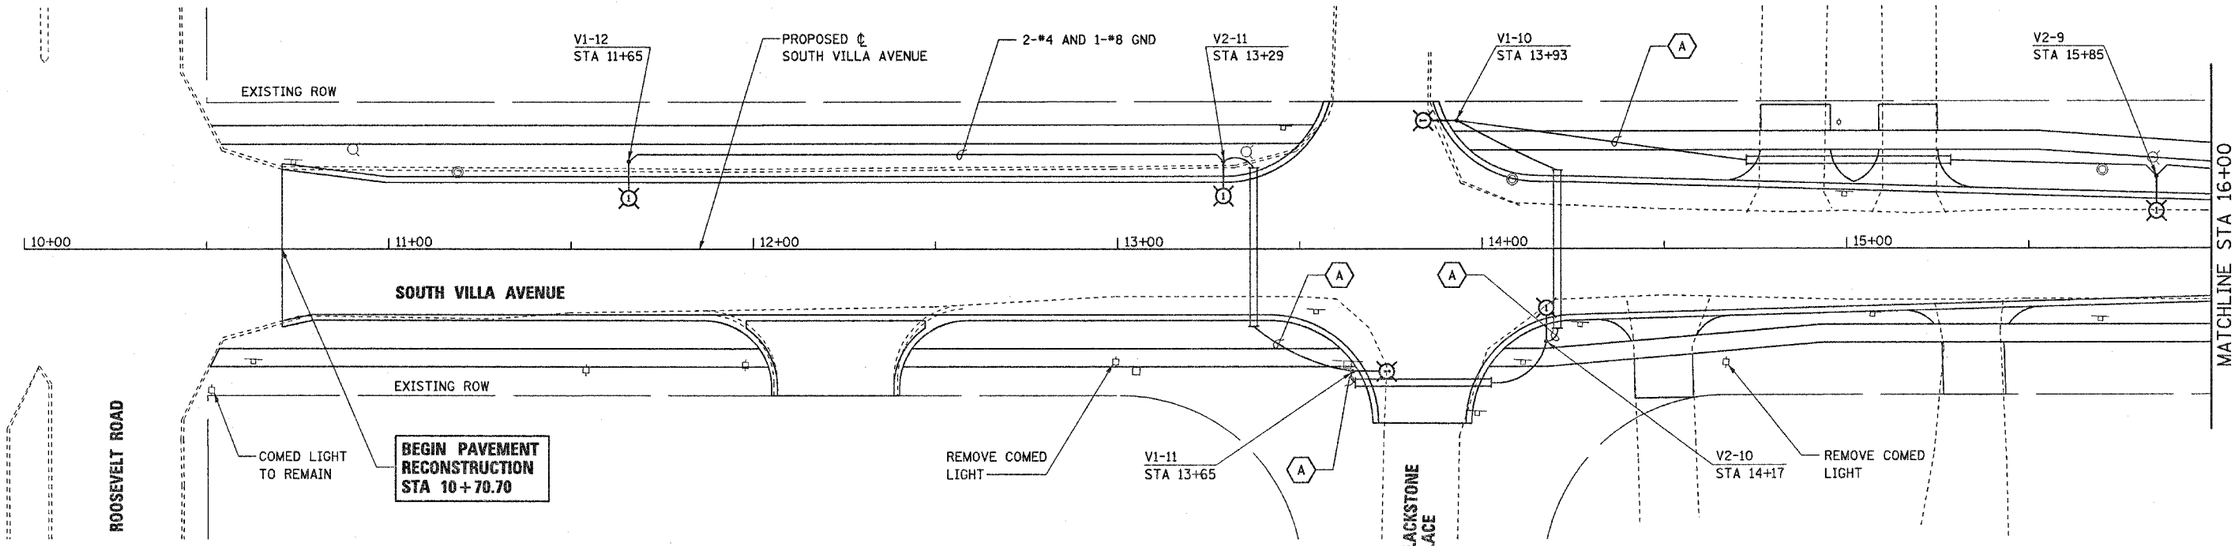

PROFILE — SURVEYED; PLOTTED; CROSS CHECKED; BM. NOTED; STRUCTURE NOTATIONS CHKD; NOTE BOOK; NO.; BY; DATE

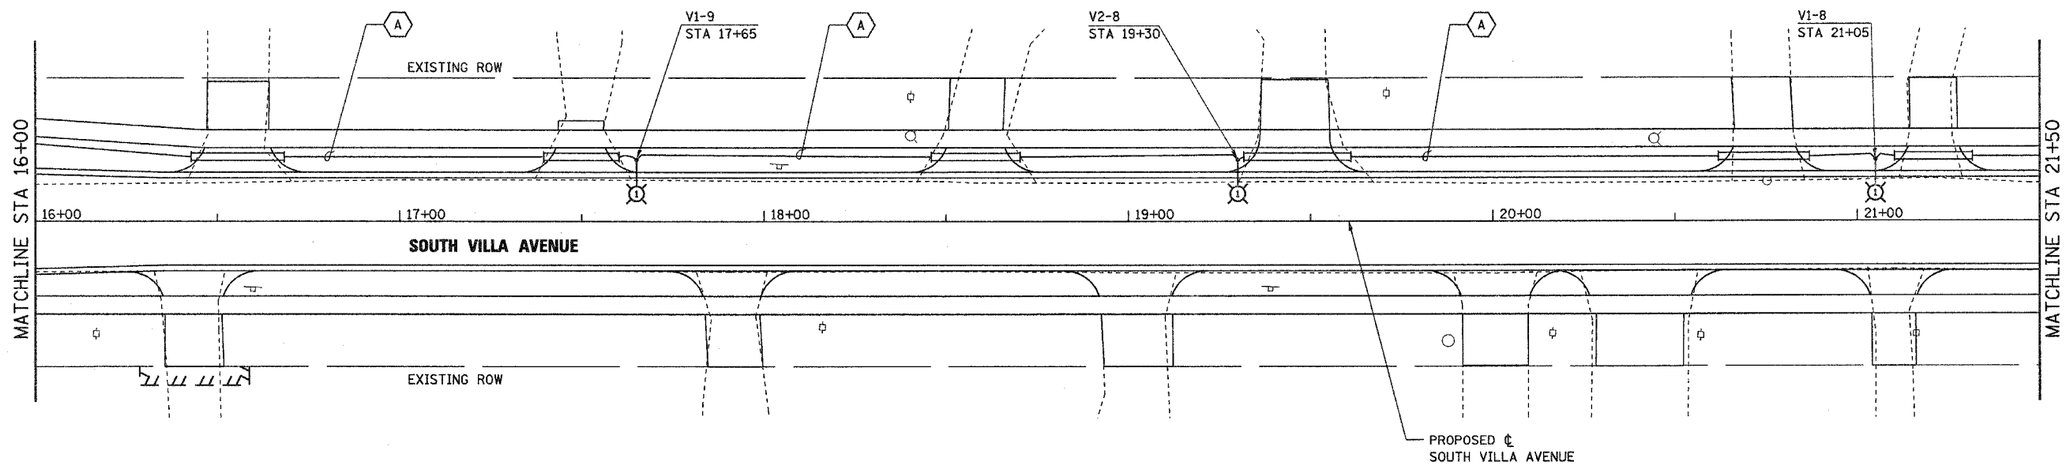

LICENSED PROFESSIONAL ENGINEER — ERNEST E. LEAF — 062-055760 — STATE OF ILLINOIS — EXPIRES 11-30-2005

SIGNATURE AND DATE

20 0 40

SCALE: 1"=20'

REVISIONS NAME	DATE

Stanley Consultants INC.
8501 West Higgins Road
Suite 730
Chicago, Illinois 60631-2801 Illinois Firm Registration No. 184-006533

VILLAGE OF VILLA PARK, ILLINOIS

ELECTRICAL PLAN
SOUTH VILLA AVENUE
SHEET 1 OF 5

STA 10+70.70 TO STA 21+50

SCALE: 1"=20' DRAWN BY: E.D.

DATE: 11-NOV-2004 CHECKED BY: J.T.G.

O:\15367\Phase2\07-Design\05-Dwgs\sht\367ele01.dgn
11-NOV-2004