| ORIGINAL SURVEY | | BY | DATE |
|---|---|---|---|
| NOTE BOOK | SURVEYED | | |
| | PLOTTED | | |
| | TEMPLATE | | |
| | AREAS | | |
| NO. | AREAS CHECKED | | |

| FINAL SURVEY | | BY | DATE |
|---|---|---|---|
| NOTE BOOK | SURVEYED | | |
| | PLOTTED | | |
| | TEMPLATE | | |
| | AREAS | | |
| NO. | AREAS CHECKED | | |

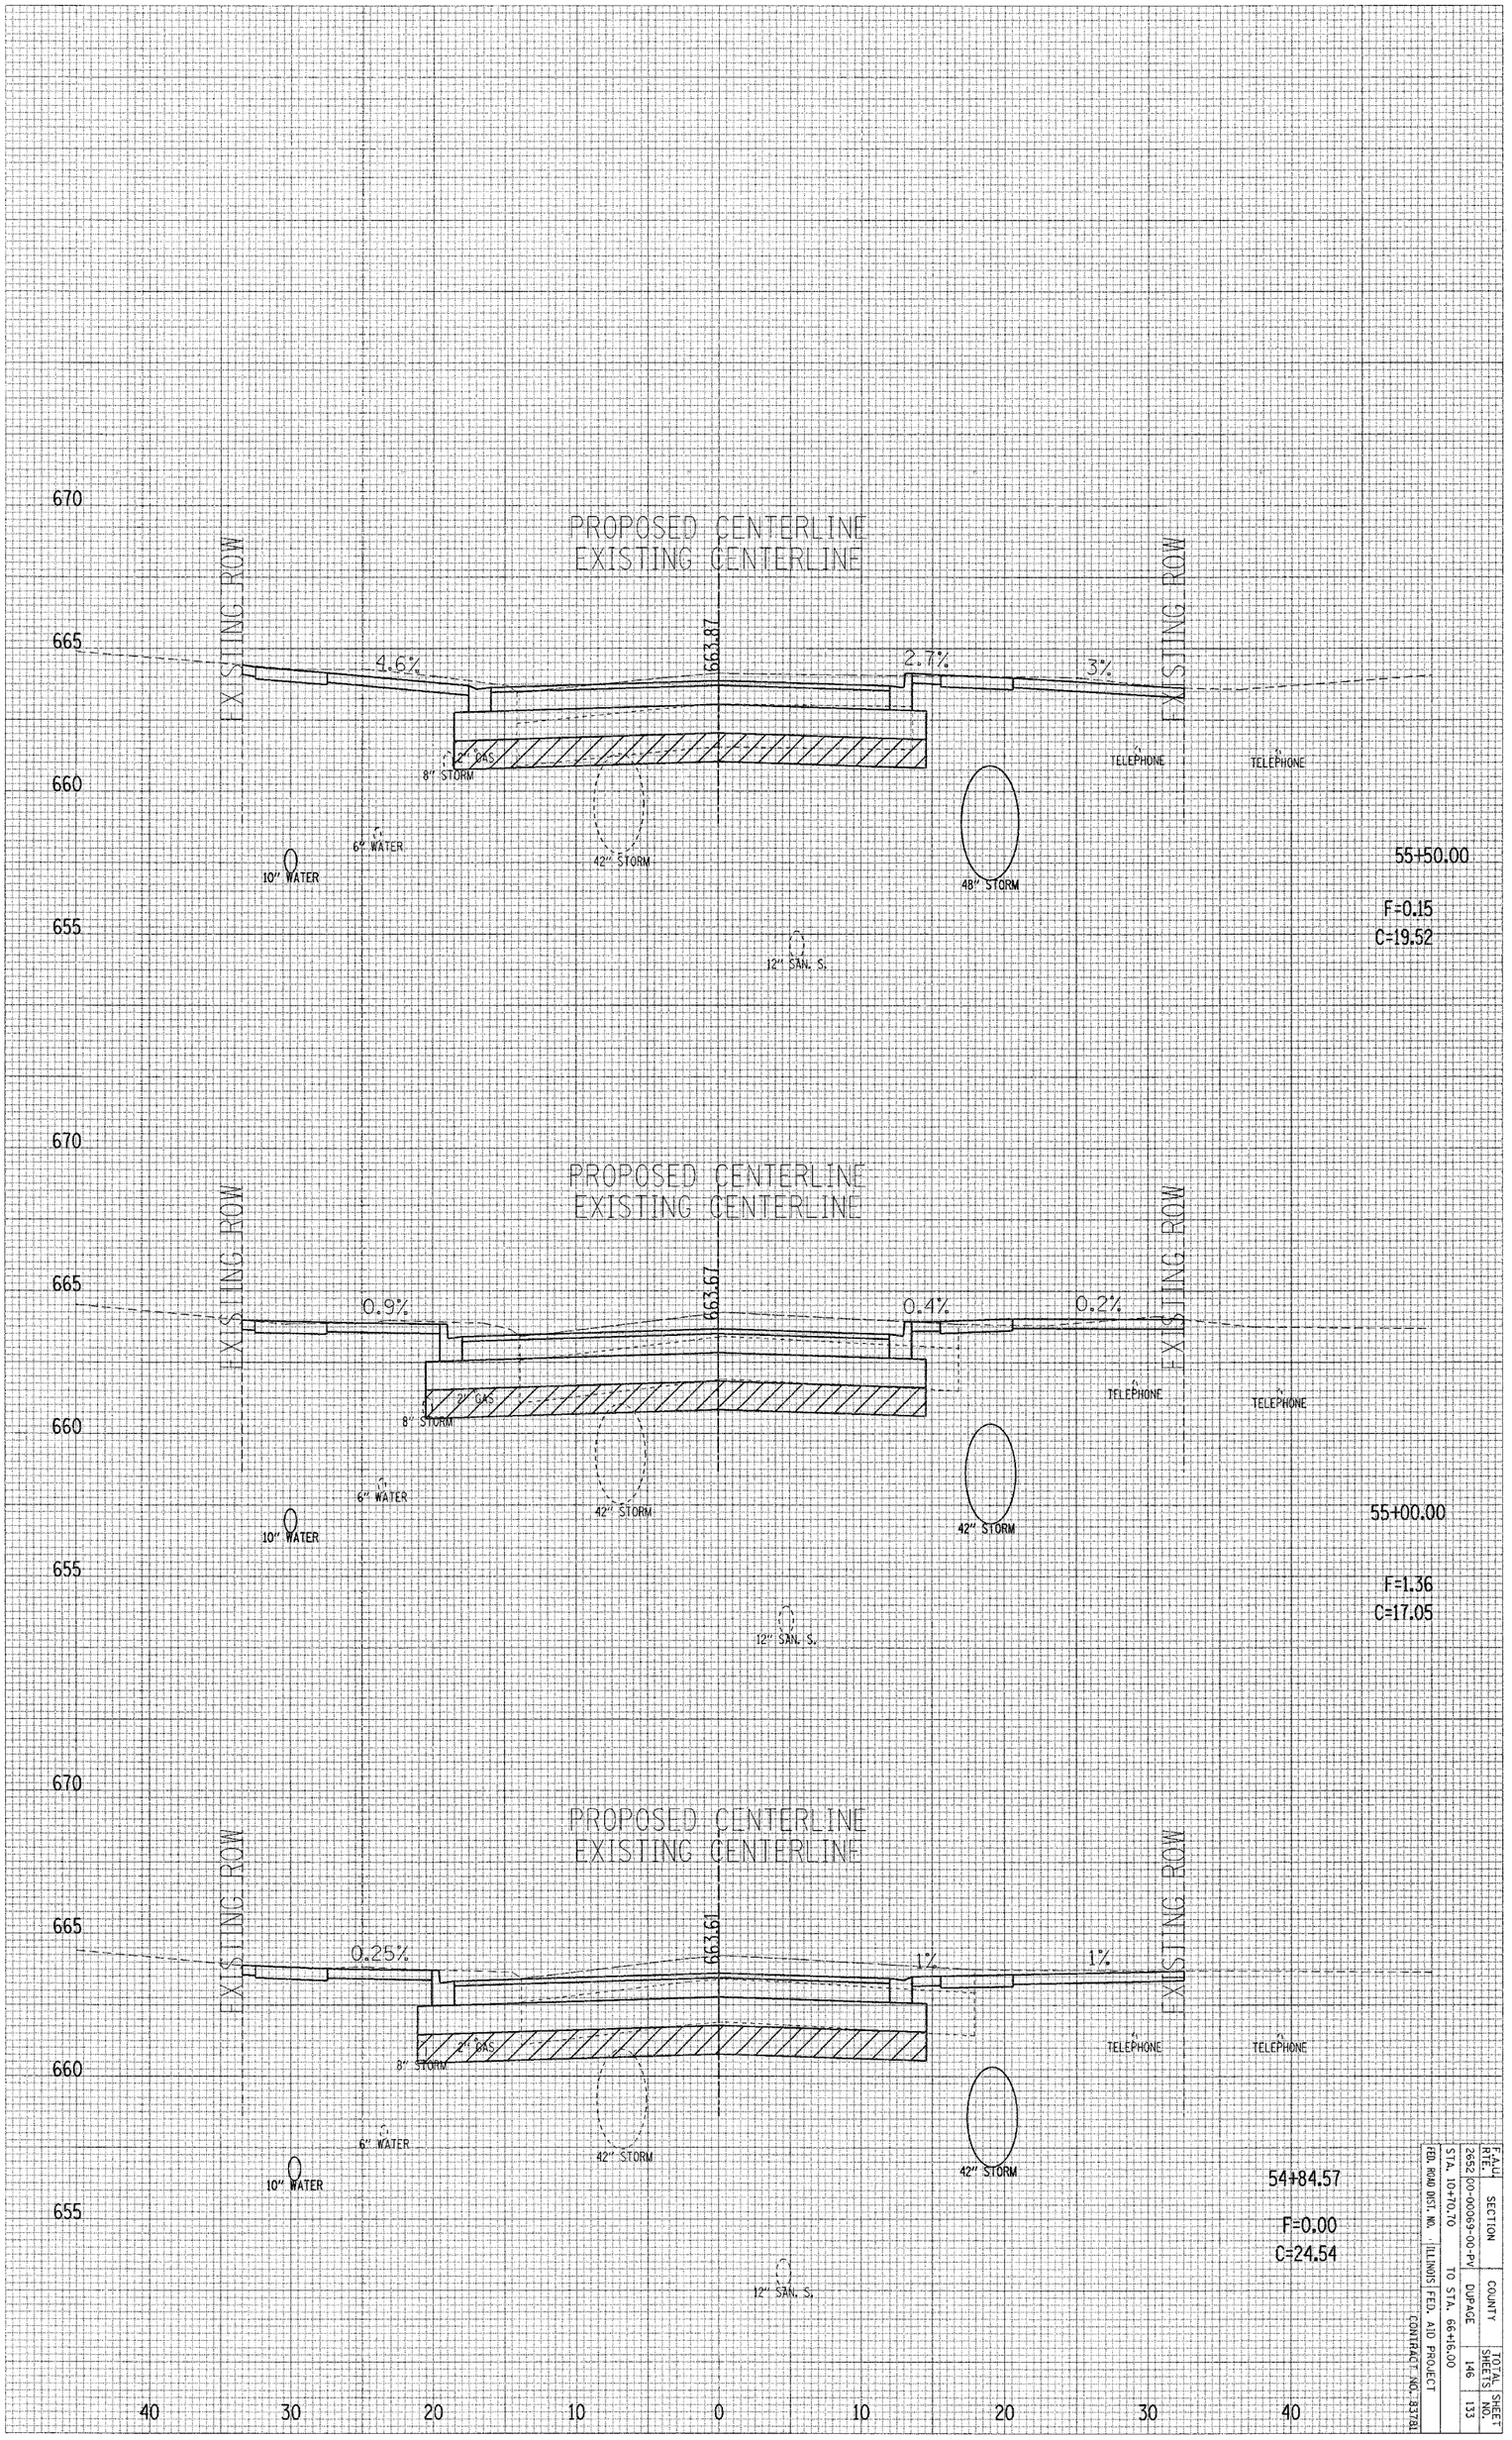


SOUTH VILLA AVENUE CROSS SECTIONS

| F.A.U. RTE. | SECTION | COUNTY | TOTAL SHEETS | SHEET NO. |
|---|---|---|---|---|
| 2652 | 00-00369-00-PV | DUPAGE | 146 | 133 |

STA. 10+70.70 TO STA. 66+56.00

FED. ROAD DIST. NO. ILLINOIS FED. AID PROJECT CONTRACT NO. 83781