February 04, 2005 10:15:44 a.m.
D:\L02\030501B1_PHASE1\DWG\PP-BASE_ROUTE64.DWG

F.A.P. ROUTE	COUNTY SECTION	COUNTY	TOTAL SHTS.	N
336	99-00243-00-PV / CONTRACT NO. 83782	KANE	268	
PLAN & PROFILE STA. 353+50 TO STA. 341+				
F.H.W.A. REG.5	ILLINOIS	PROJECT F-0336(0		

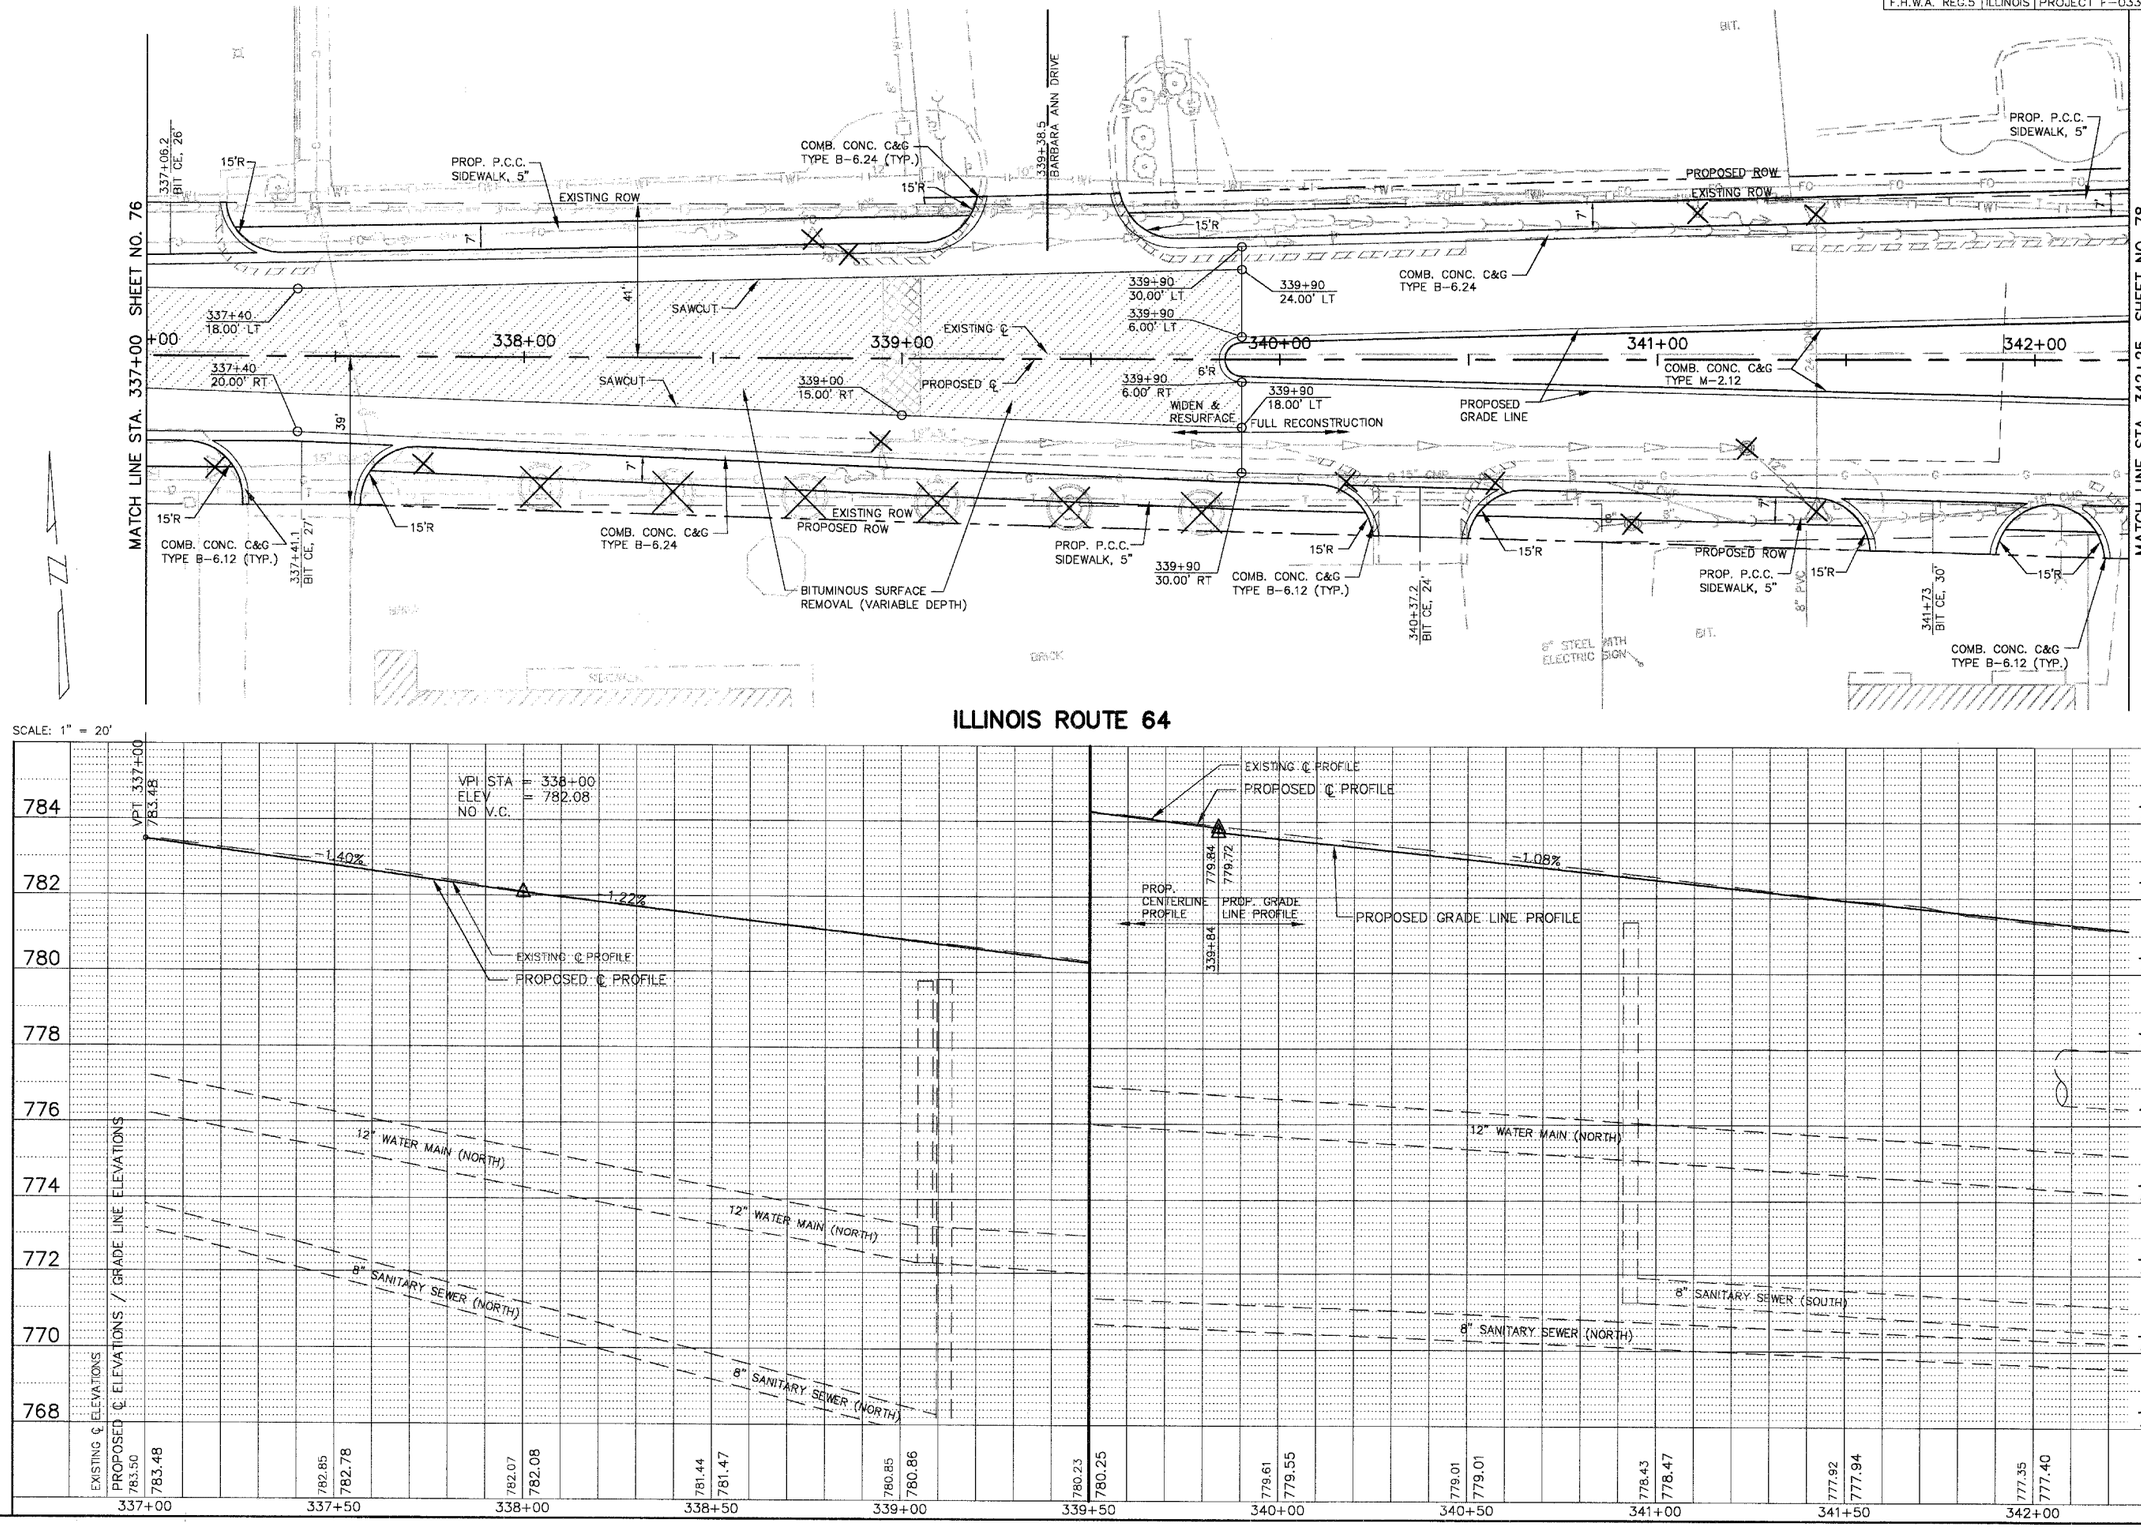

ILLINOIS ROUTE 64

SCALE: 1" = 20'