February 04, 2005 9:13:22 a.m.
D:\LDT\03050181_PHASE3\DWG\PP-BASE_DEANST.DWG

F.A.P. ROUTE	COUNTY SECTION 99-00243-00-PV	COUNTY	TOTAL SHTS.
336	CONTRACT NO. 83782	KANE	268
PLAN & PROFILE STA. 252+50 TO STA. 254+			
F.H.W.A. REG.5	ILLINOIS	PROJECT F-0336(	

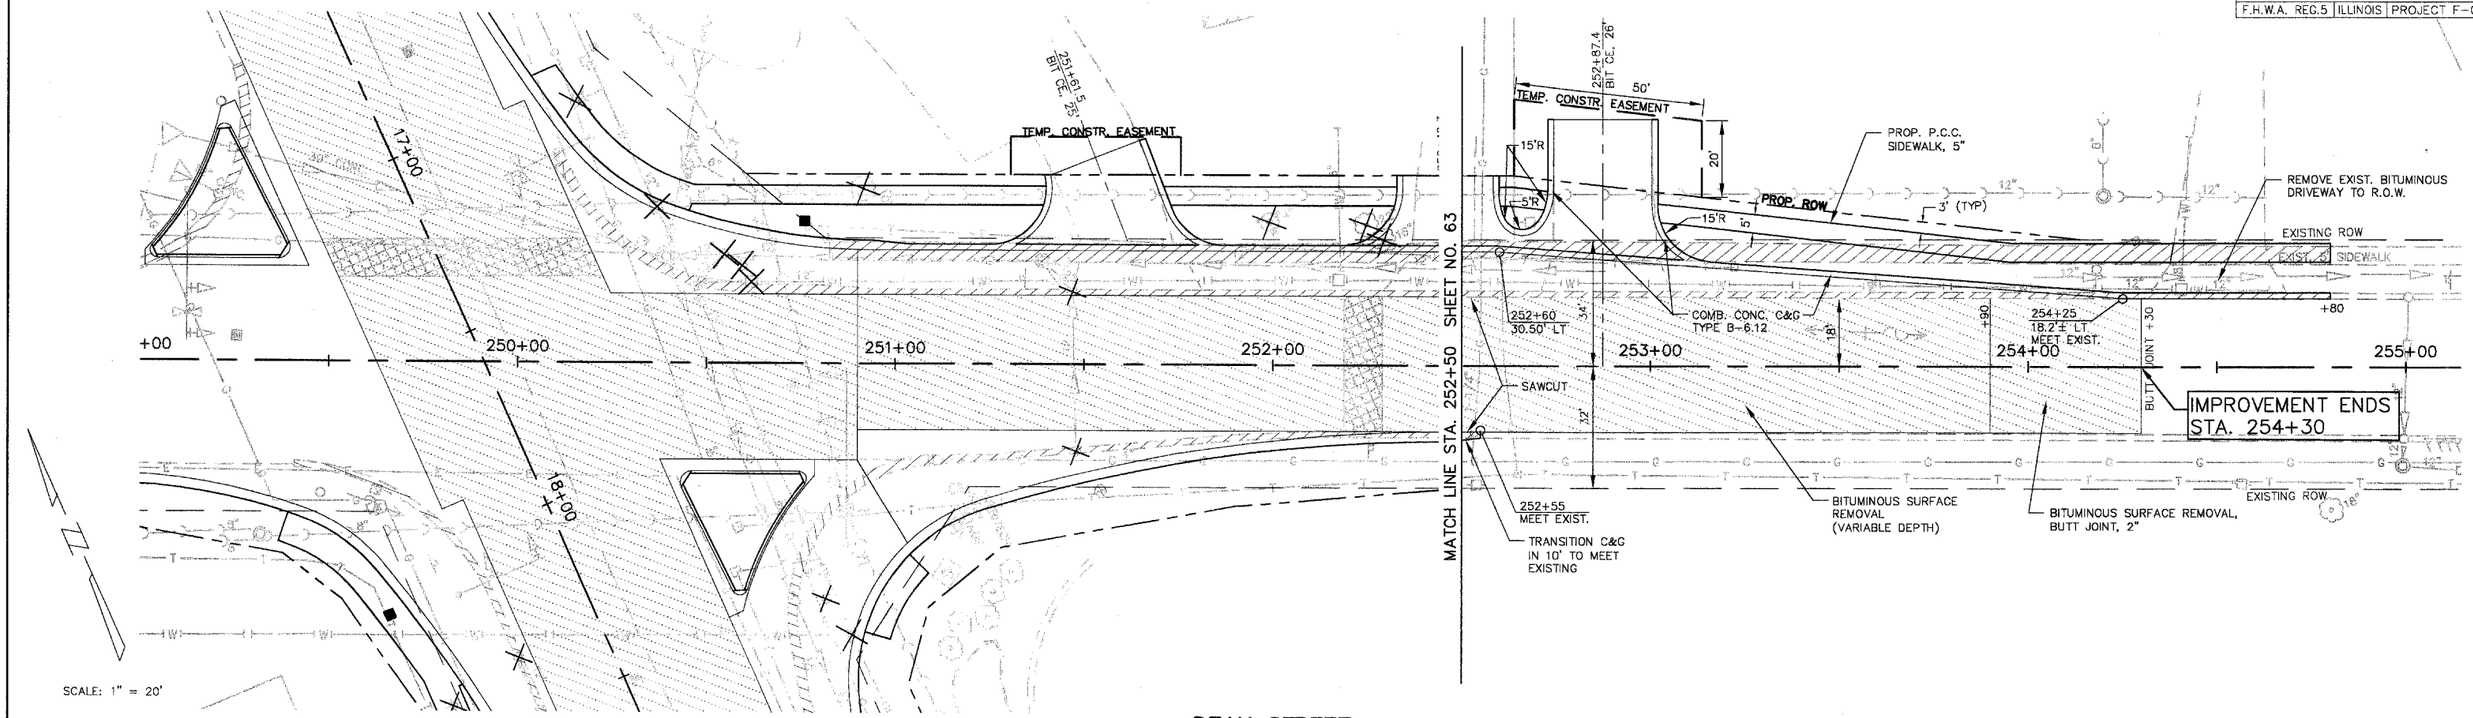
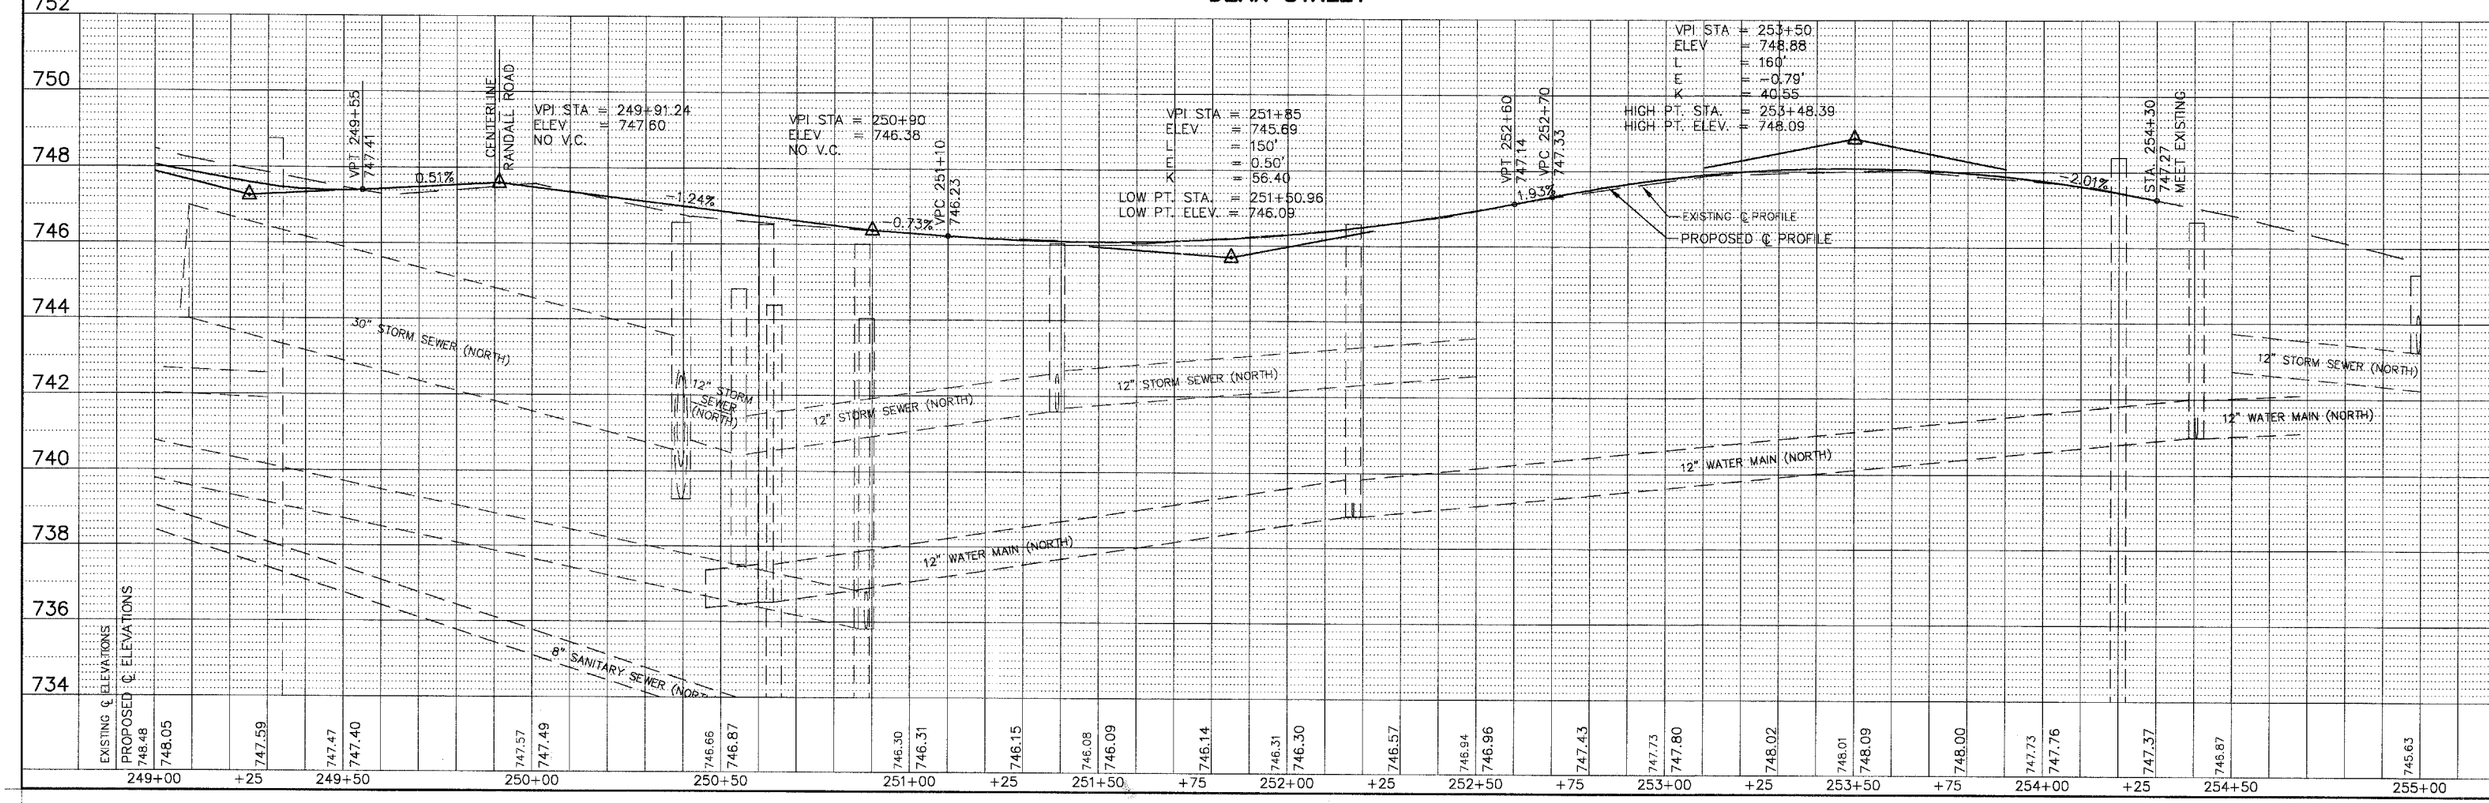
DEAN STREET