F.A.U. RTE.	SECTION	COUNTY	TOTAL SHEETS	SHEET NO.
2670	03-00095-00-RS	LAKE	67	30
STA. 8+60		TO STA. 14+00		
FED. ROAD DIST. NO. 1	ILLINOIS	STPM - 8003 (442)		
		CONTRACT NO.: 83784		

GENERAL DRAINAGE NOTES:

ADJUST ALL DOMESTIC WATER SERVICE BOXES OR AS DIRECTED BY THE ENGINEER

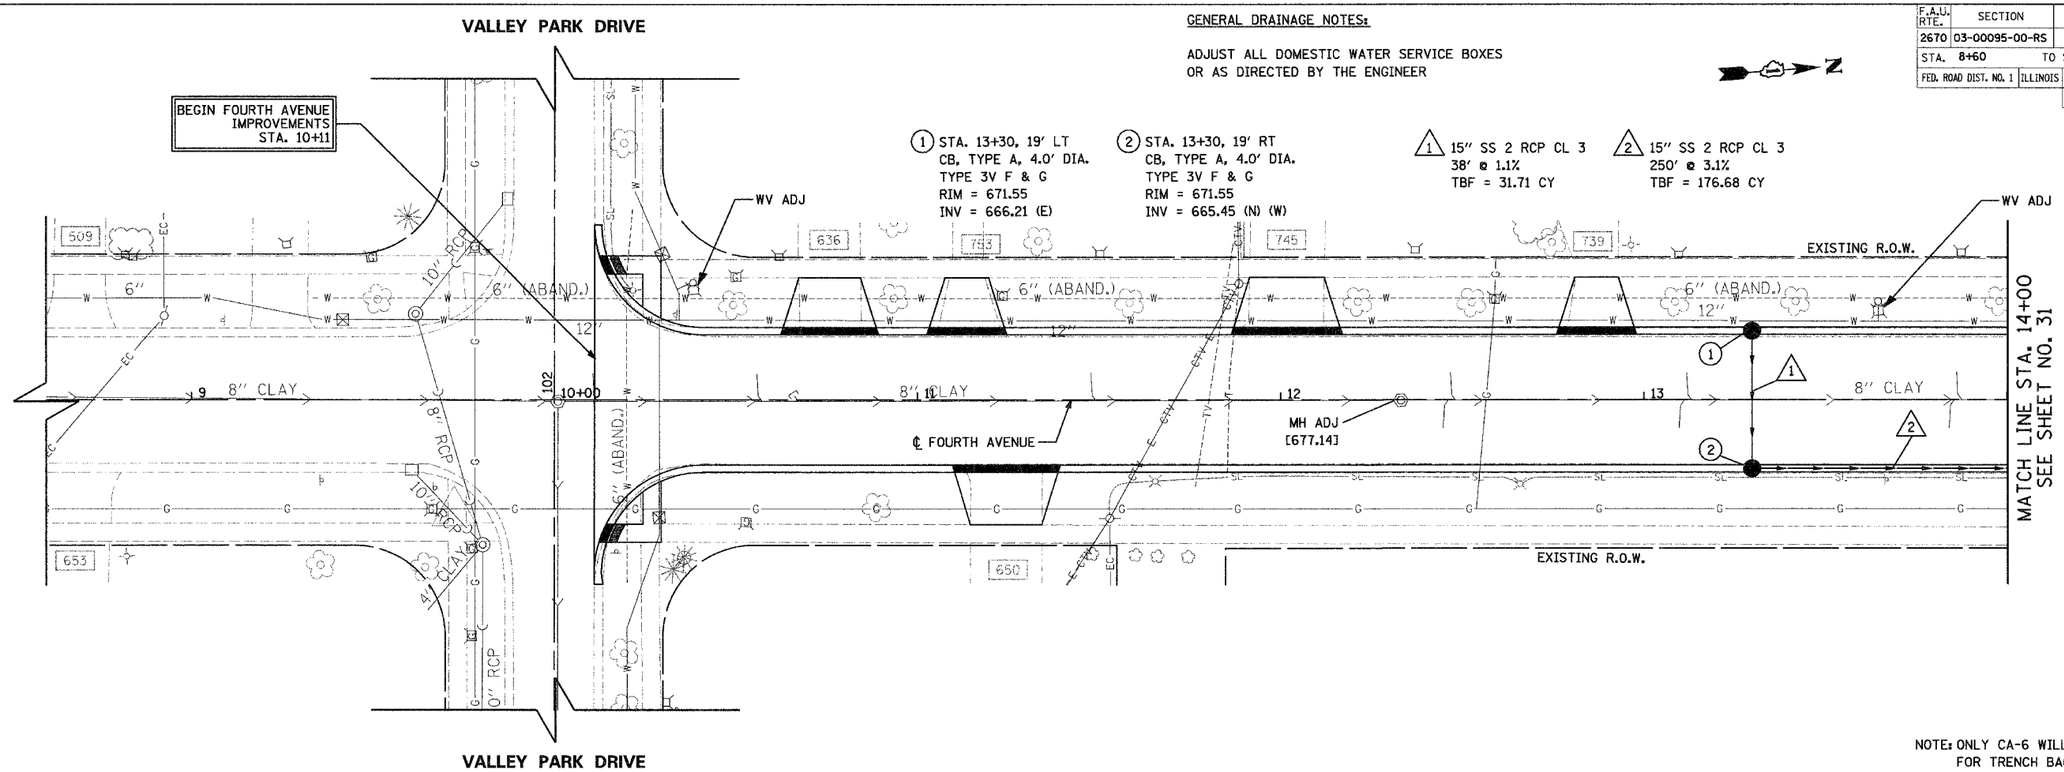

NOTE: ONLY CA-6 WILL BE ALLOWED FOR TRENCH BACKFILL MATERIAL.

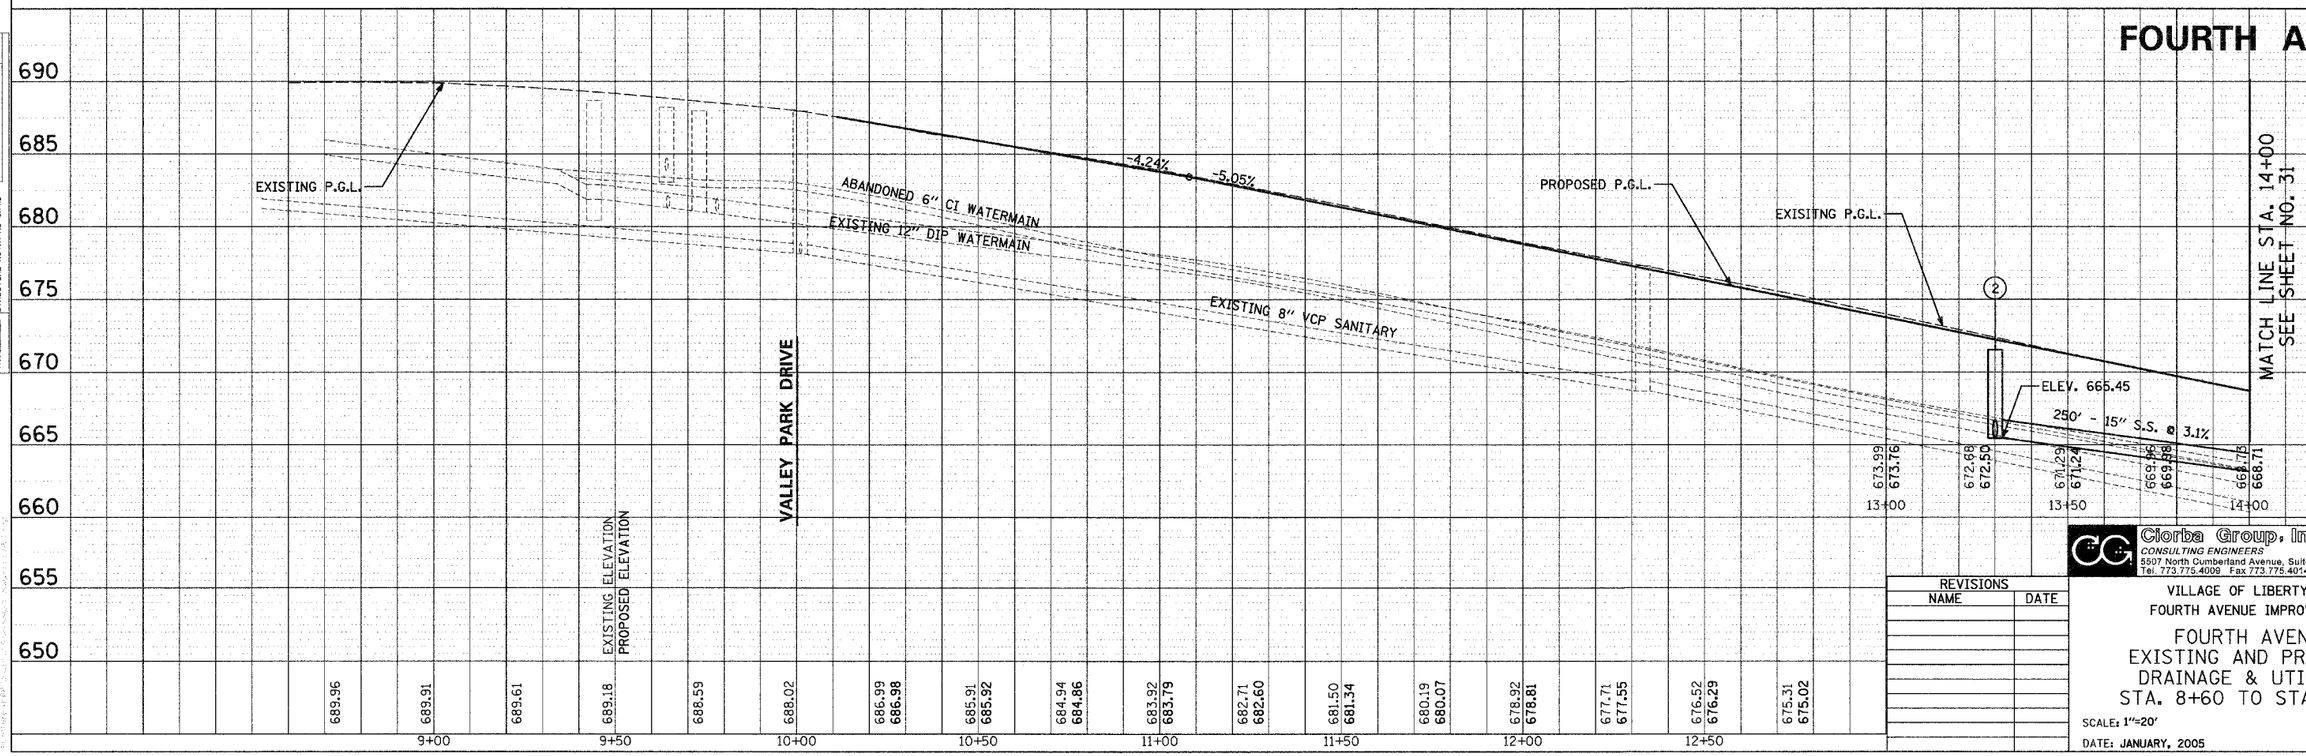

REVISIONS	
NAME	DATE

Ciorba Group, Inc.
CONSULTING ENGINEERS
5507 North Cumberland Avenue, Suite 402 Chicago, Illinois 60656
Tel. 773.775.4009 Fax 773.775.4014 Email chicago@ciorba.com

VILLAGE OF LIBERTYVILLE
FOURTH AVENUE IMPROVEMENTS

FOURTH AVENUE
EXISTING AND PROPOSED
DRAINAGE & UTILITIES
STA. 8+60 TO STA. 14+00

SCALE: 1"=20' DRAWN BY: KDM
DATE: JANUARY, 2005 CHECKED BY: MJL/MRJ

PLAN: SURVEYED / PLOTTED / ALIGNMENT CHECKED / RT. OF WAY CHECKED / CADD FILE NAME / NOTE BOOK NO. / BY / DATE

PROFILE: SURVEYED / PLOTTED / GRADES CHECKED / B.M. NOTED / STRUCTURE NOTATNS CHKD / NOTE BOOK NO. / BY / DATE