F.A.-RTE.	SECTION	COUNTY	TOTAL SHEETS	SHEET NO.
2670	03-00095-00-RS	LAKE	67	38
STA. 31+50	TO STA. 42+50			
FED. ROAD DIST. NO. 1	ILLINOIS	STPM - 8003 (442)		
		CONTRACT NO.: 83784		

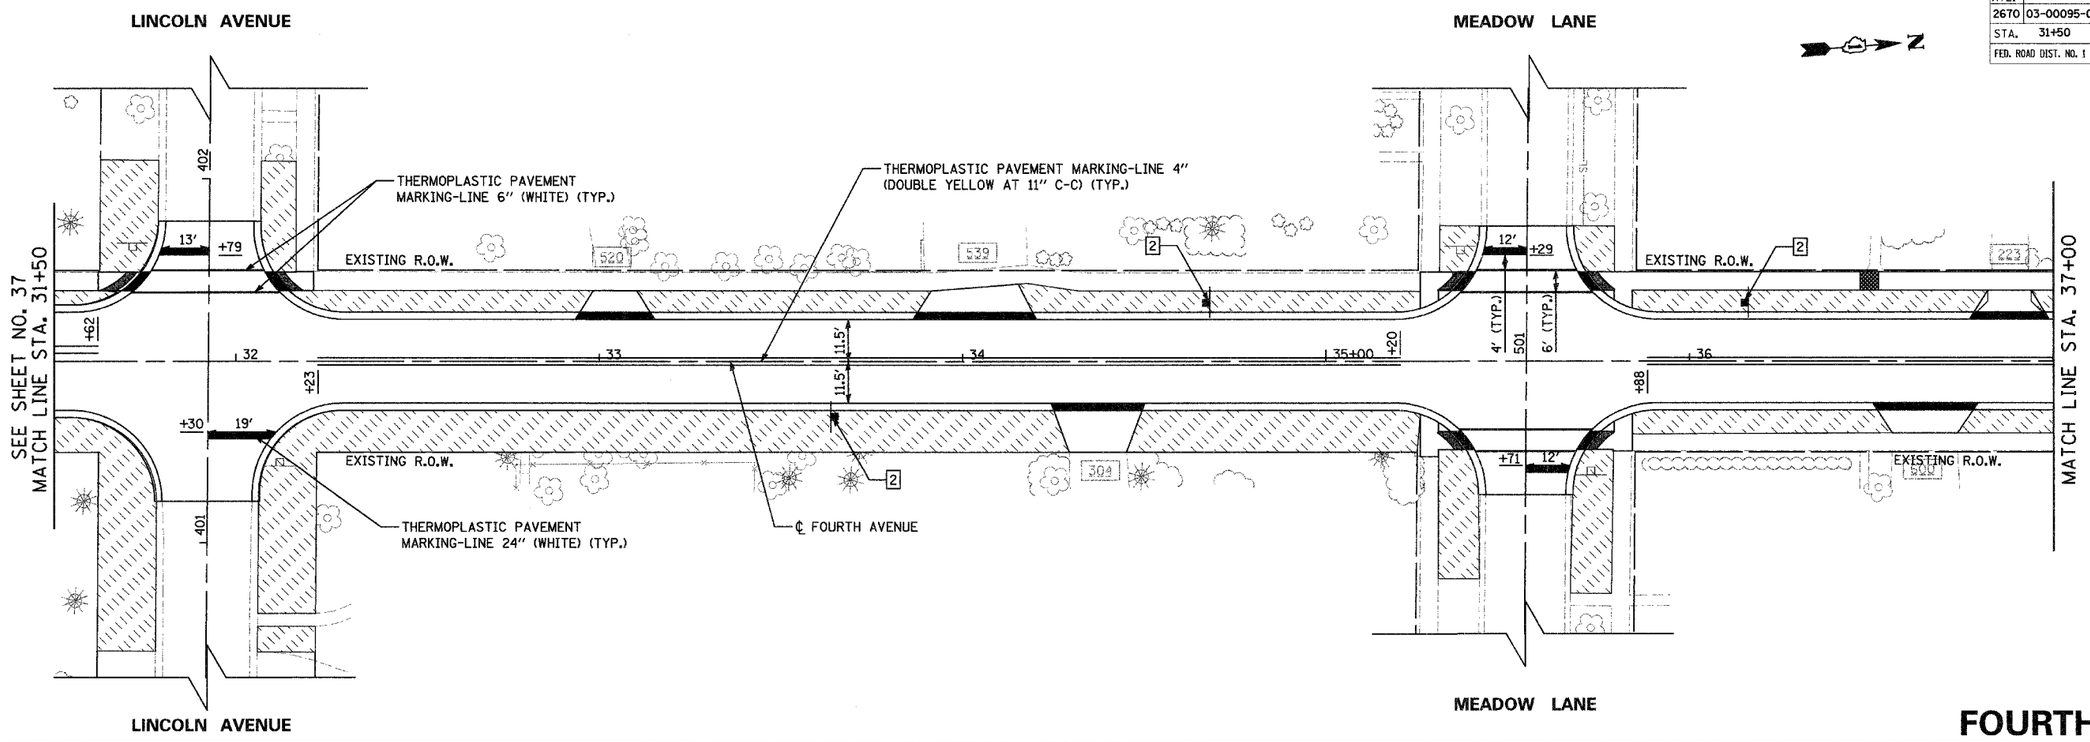

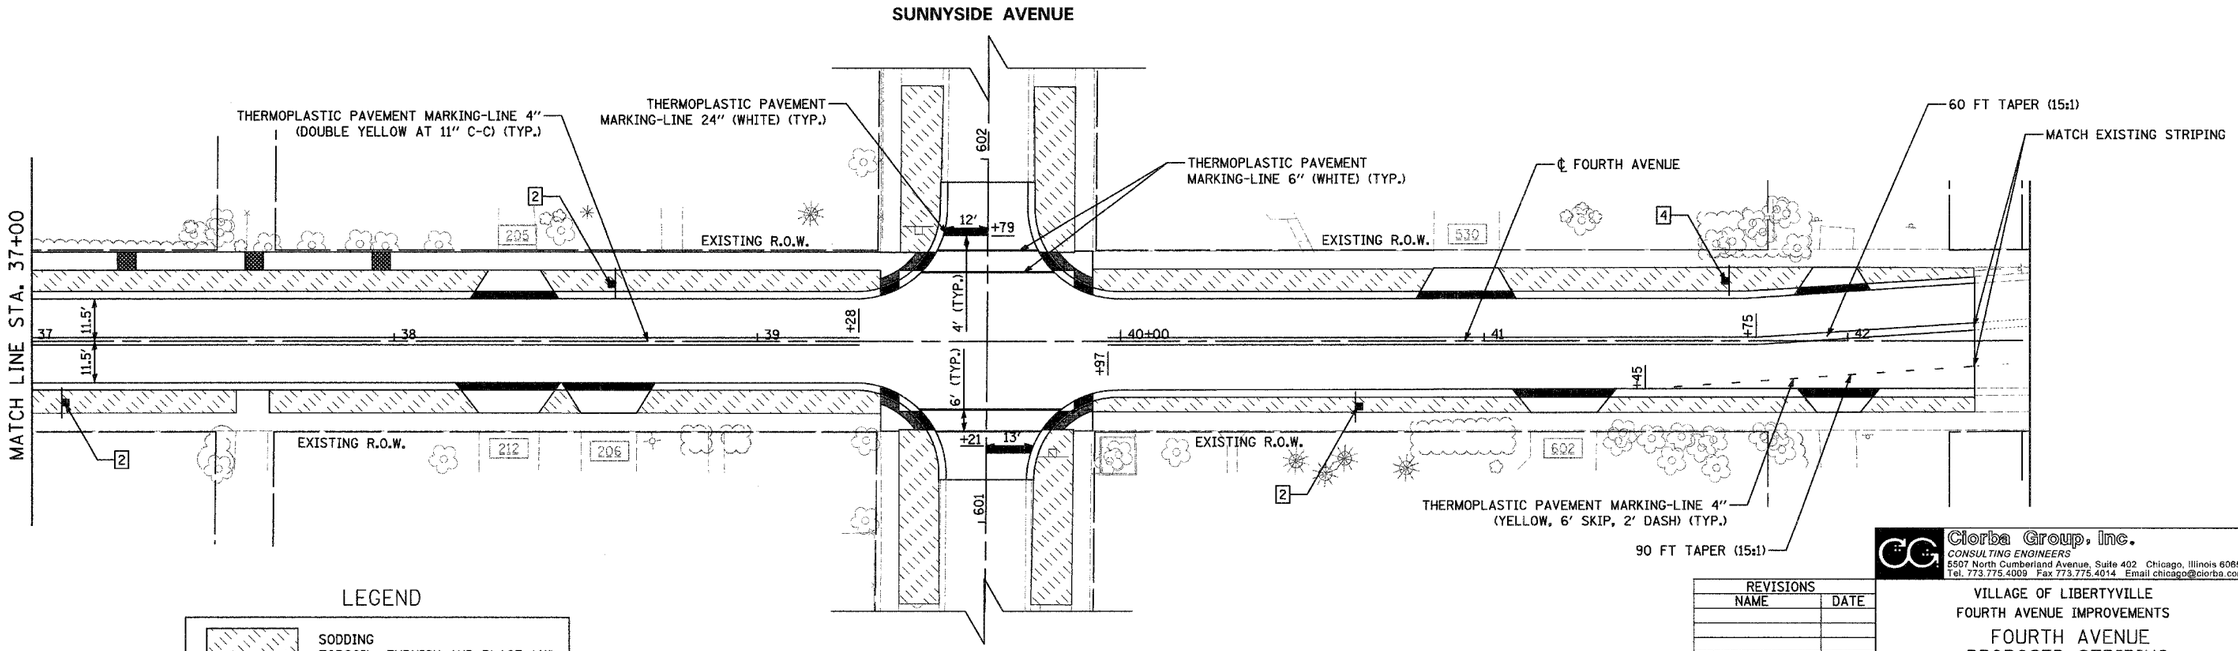

REVISIONS	
NAME	DATE

Ciorba Group, Inc.
CONSULTING ENGINEERS
6507 North Cumberland Avenue, Suite 402 Chicago, Illinois 60656
Tel. 773.775.4009 Fax 773.775.4014 Email chicago@ciorba.com

VILLAGE OF LIBERTYVILLE
FOURTH AVENUE IMPROVEMENTS

FOURTH AVENUE PROPOSED STRIPING, SIGNING, & LANDSCAPING PLAN STA. 31+50 TO STA. 42+50

SCALE: 1"=20' DRAWN BY: KDM

DATE: JANUARY, 2005 CHECKED BY: MJL/MRJ