CIVILTECH

SWIFT ROAD	TOTAL SHEETS	SHEET NO.
STA. 799+50 TO STA. 801+50	58	58
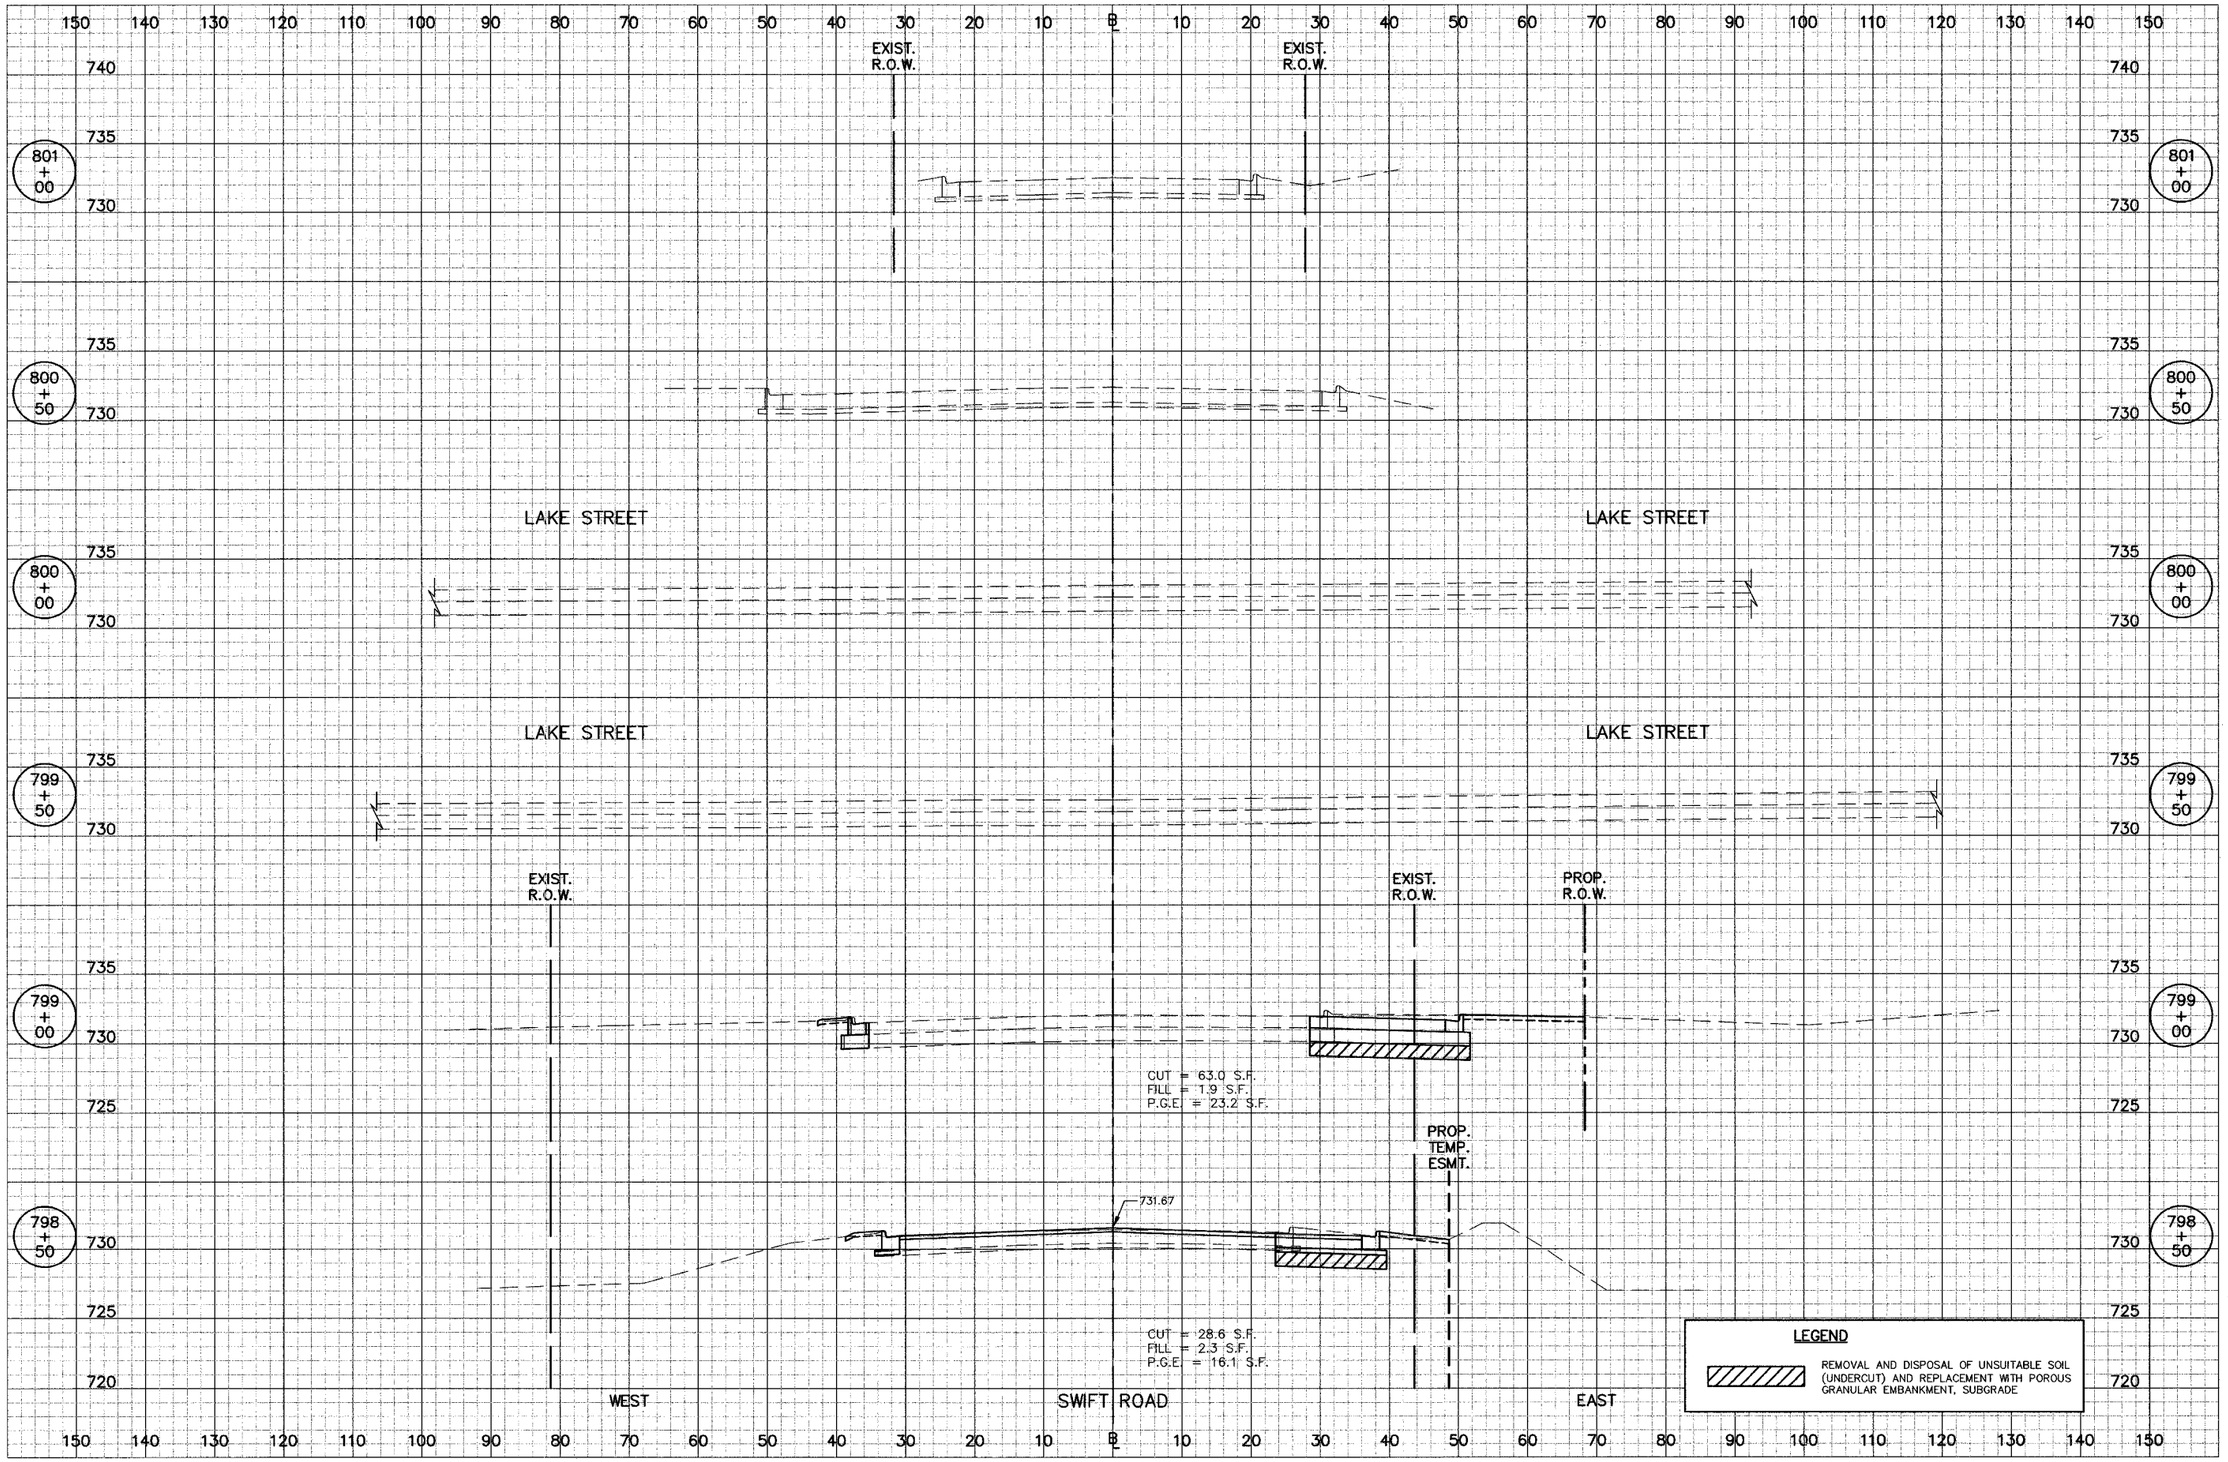
CONTRACT NO. 83794