ROUTE NO.	SECTION	COUNTY	TOTAL SHEETS	SHEET NO.
2722	03-00118-00-RS	COOK	34	26
ILLINOIS PROJECT M-8003 (462)				

CONTRACT NO. 83796

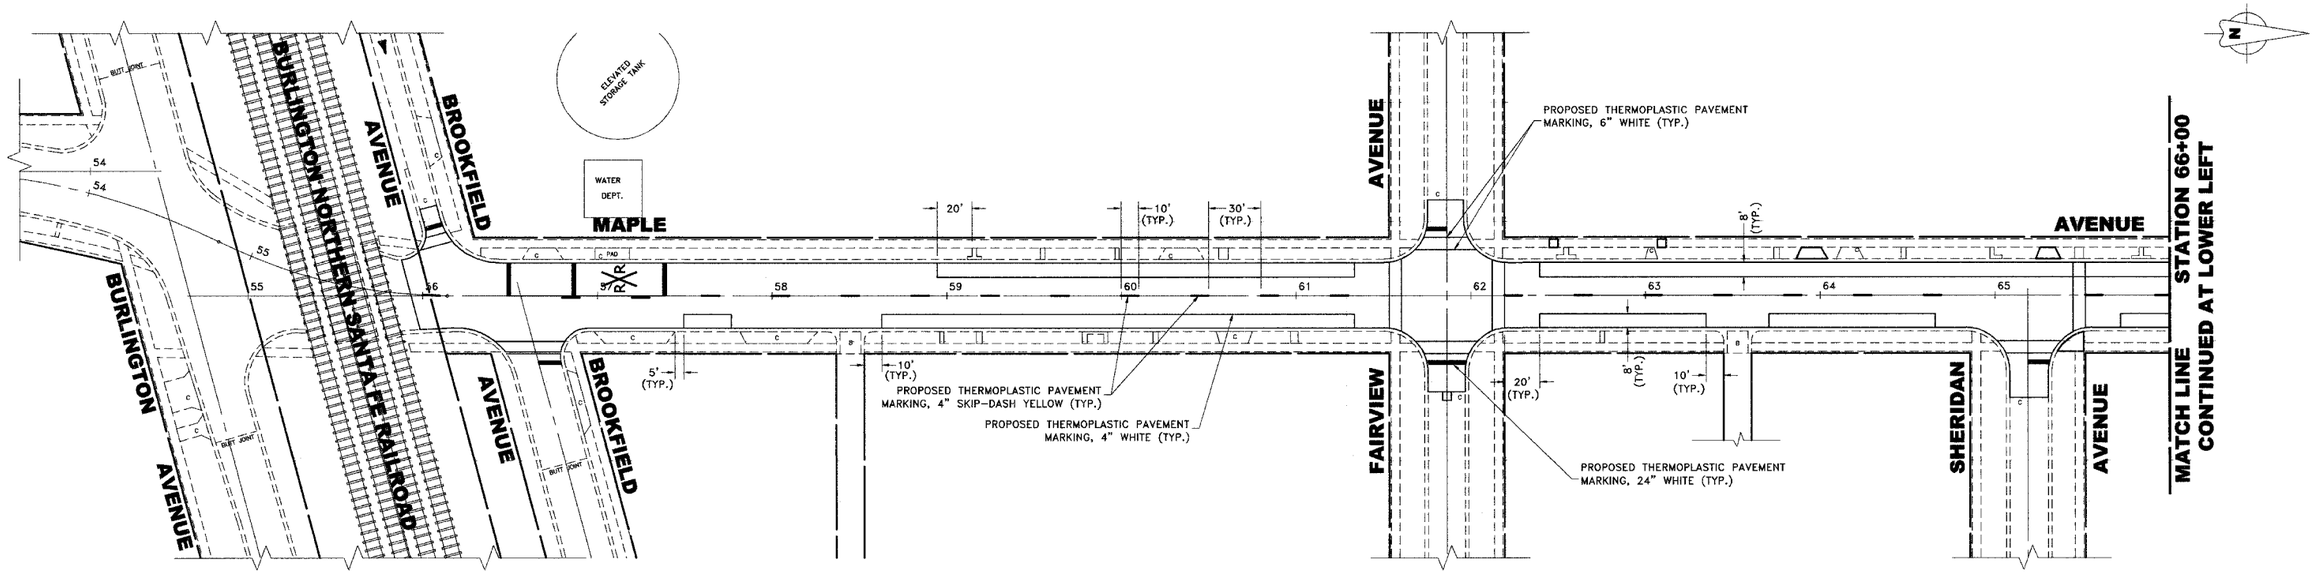

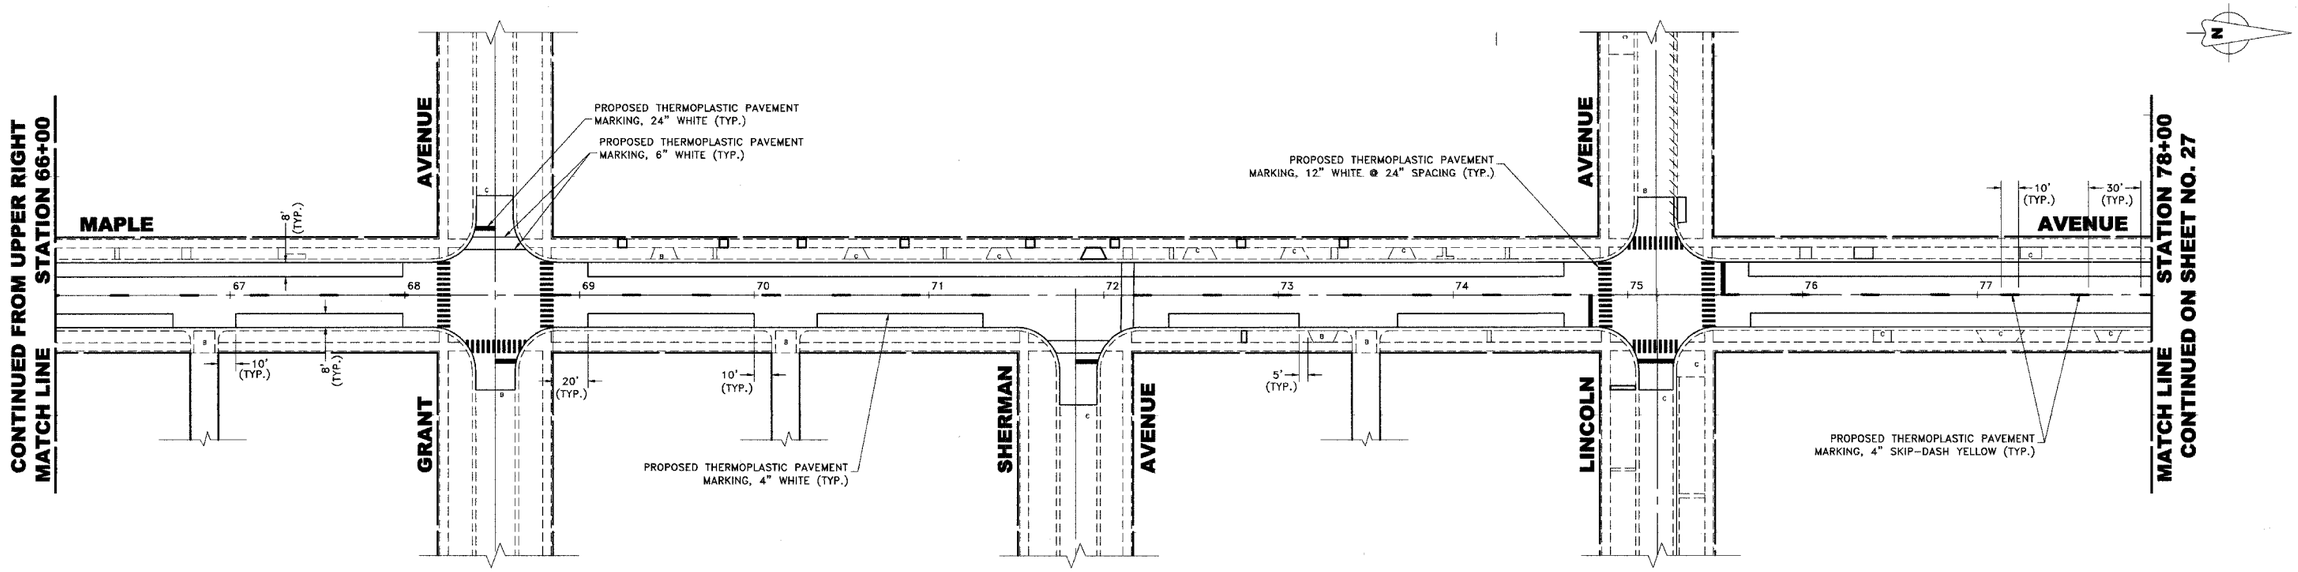

HANCOCK ENGINEERING
◆ Civil Engineers
◆ Municipal Consultants
◆ Established 1911
9933 Roosevelt Road
Westchester, Illinois 60154-2780
Phone: 708/865-0300
Fax: 708/865-1212

MAPLE AVENUE IMPROVEMENTS
VILLAGE OF BROOKFIELD, ILLINOIS

PAVEMENT MARKING PLAN

REVISION:

SCALE:	1" = 40'
DRAWN BY:	LEV/DMM/MK
BOOK NO.:	997/BP/LS
DATE:	4-12-05
E.H.E. NO.:	125-04-25005

SHEET 26 OF 34