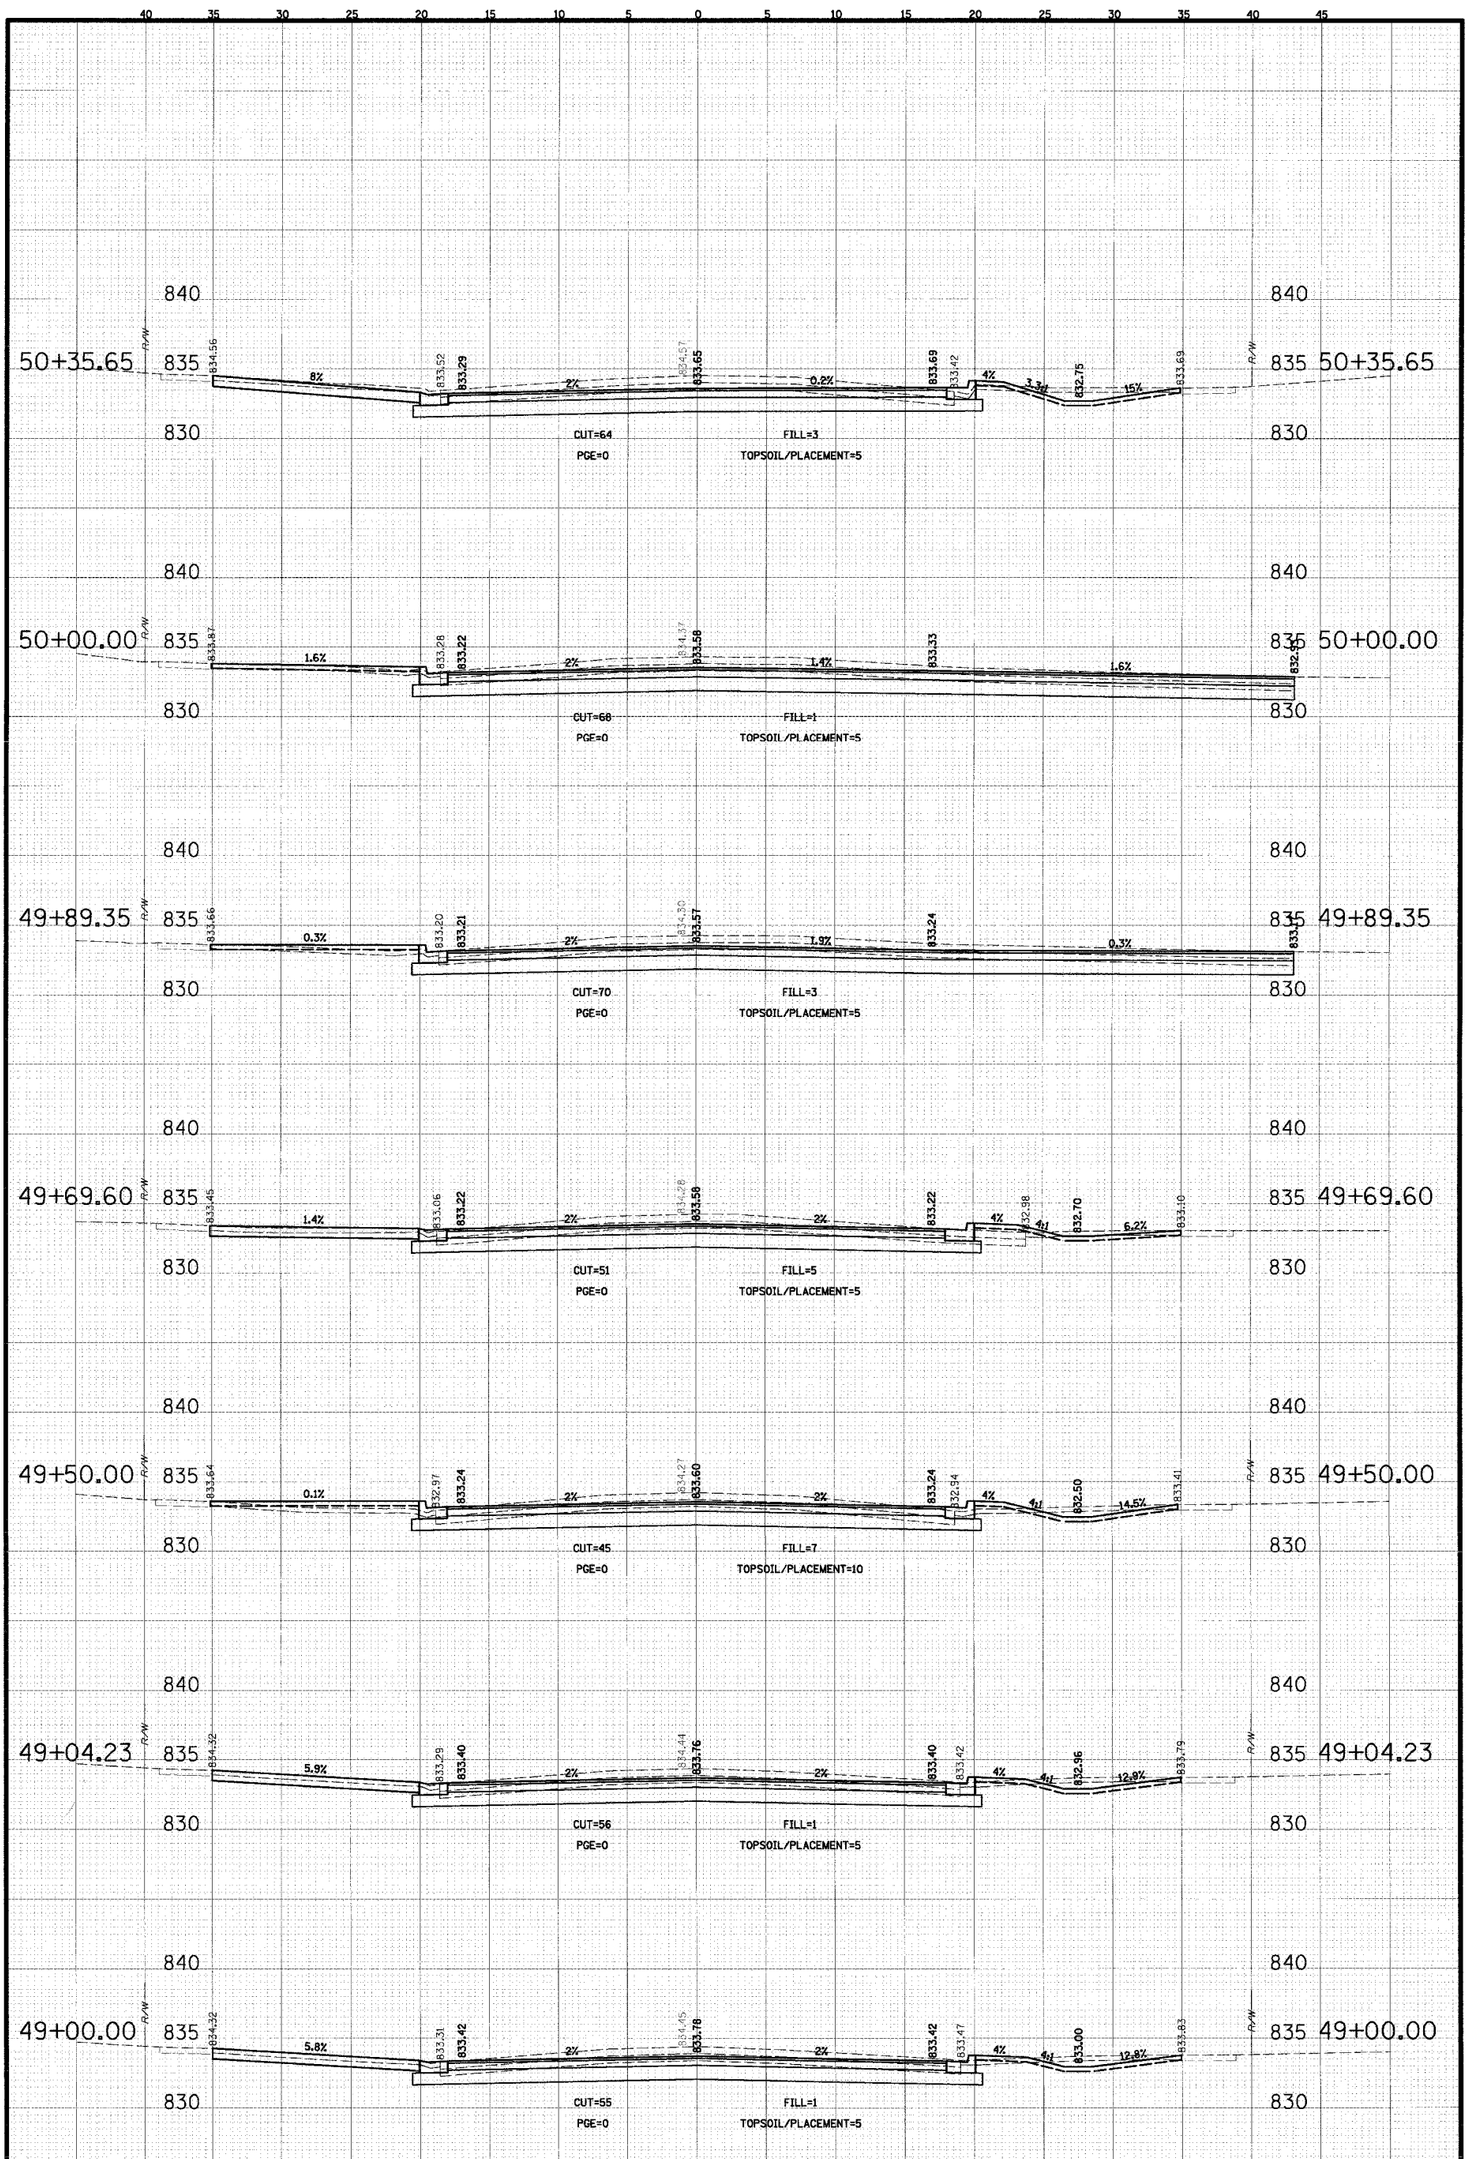

CONTRACT No. 83799

CHRISTOPHER B. BURKE ENGINEERING LTD.
9575 West Higgins Road, Suite 600
Rosemont, Illinois 60018
(847) 823-0500

CLIENT:
VILLAGE OF SCHAUMBURG
Engineering Department
101 Schaumburg Court
Schaumburg, IL. 60193-7806

NO.	DATE	NATURE OF REVISION	CHKD.
DSGN.	GS		
DWN.	GS		
CHKD.	JGS		

SCALE: HORZ 1" = 5' VERT 1" = 5'

TITLE: **CROSS SECTIONS WALNUT LANE C-91-108-04**

PROJECT NO. 01-434

SHEET 80 OF 98

DRAWING NO. XS-24

FILE NAME: N:\SCHAUMBURG\01-434\DESIGN\WALNLAY

DATE: 04/05/2005