85335

FAS ROUTE NO	SEC	COUNTY	TOTAL SHEETS	SHEET NO
—	*	LEE	20	6

ILLINOIS PROJECT TE-D2(115)

* 01-P4000-00-BT

DIXON HIGH SCHOOL

LINCOLN STATUE DRIVE
(ONE WAY ←)

SIDEWALK

BACK OF CURB

PARK DISTRICT BOUNDARY

BEGIN CONSTRUCTION STA. 100+00.00

SAWCUT

28.54'

BOP Sta = 100+00.0000

PC Sta = 100+27.98

GUARD POSTS, SPECIAL, 2 EA.

PARK DIST. BOUNDARY

EXISTING STEPS

BRICK SURFACE COURSE

11.8'

PC Sta = 103+58.98

PI Sta = 104+28.44
N = 300.60
E = -135.63
I = 31°03'14"L

CIRCULAR
Da = 22°55'06"
Dc = 23°04'26"
T = 69.46
R = 250.00
L = 135.50
C = 133.85
E = 9.47
M = 9.12

PT Sta = 104+96.94

PARK DIST. BOUNDARY

8'LT. STA. 105+59

PC Sta = 101+41.26

PT Sta = 101+82.69

102+00

101+00

103+00

104+00

105+00

10'

2%

EARTH SHOULDER

99 FT. PERIMETER EROSION BARRIER

20'RT. STA. 105+00

GRASS

EDGE OF WATER

ROCK RIVER
(PUBLIC WATERS)

PI Sta = 100+91.58
N = 424.69
E = -453.01
I = 64°54'59"L

CIRCULAR
Da = 57°17'45"
Dc = 60°00'00"
T = 63.60
R = 100.00
L = 113.30
C = 107.34
E = 18.51
M = 15.62

ASPHALT

PI Sta = 101+86.54
N = 427.95
E = -344.19
I = 33°00'28"R

CIRCULAR
Da = 38°11'50"
Dc = 38°56'33"
T = 44.44
R = 150.00
L = 86.41
C = 85.22
E = 6.45
M = 6.18

PT Sta = 101+28.25

GRASS

TENNIS COURT REMOVAL INCIDENTAL TO EARTH EXCAVATION

PC Sta = 101+42.69

NOTE:
REMOVAL OF ASPHALT SHALL BE CONSIDERED INCIDENTAL TO EARTH EXCAVATION.

SCALES:
1" = 20' HOR
1" = 5' VER

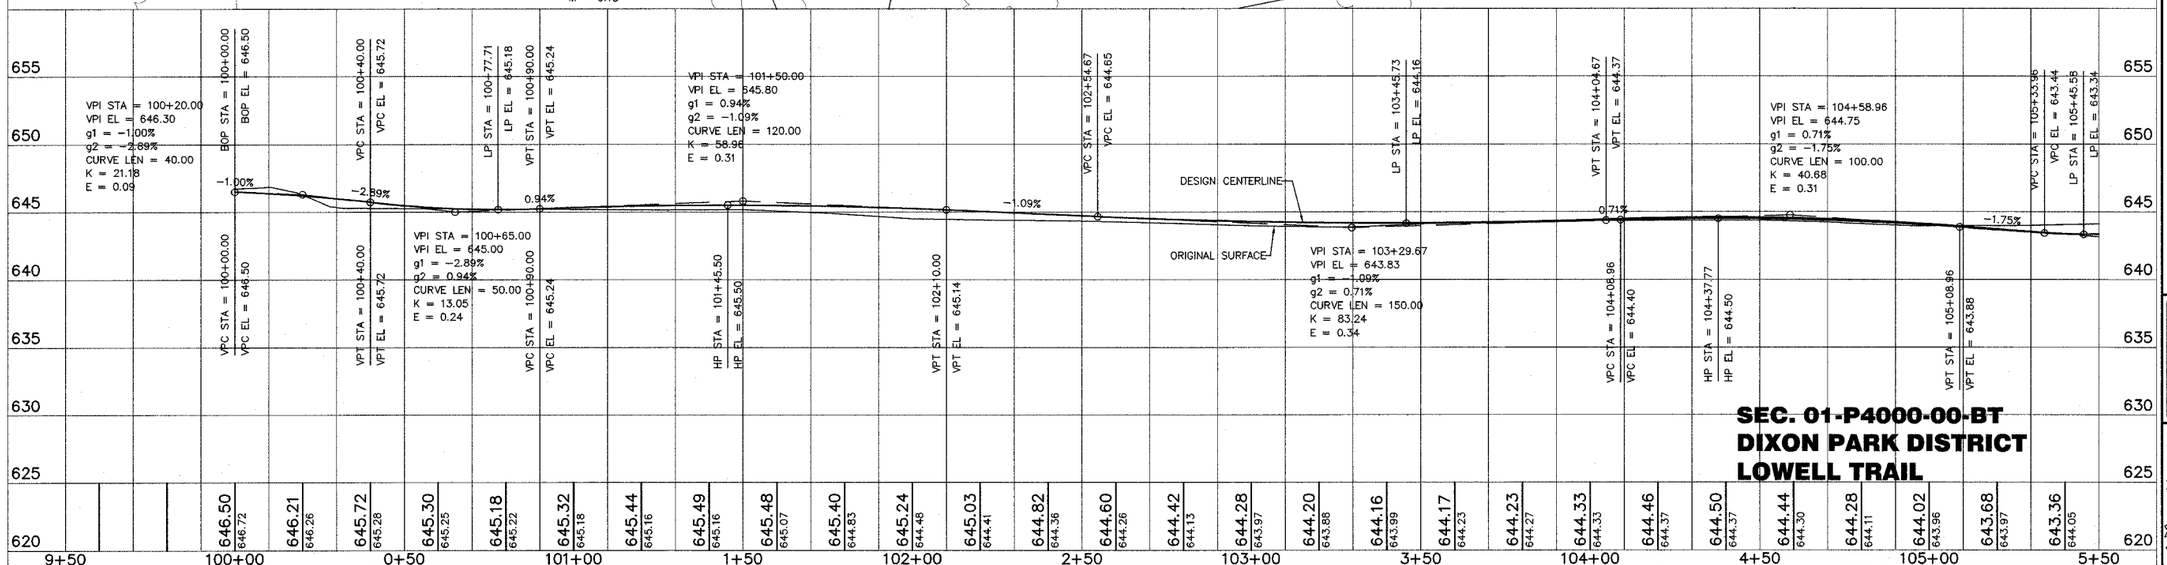

SEC. 01-P4000-00-BT
DIXON PARK DISTRICT
LOWELL TRAIL

© WENDLER ENGINEERING SERVICES, INC. 2003

WENDLER ENGINEERING SERVICES, INC.
Structural & Civil Engineers-Land Surveying-Environmental Services
Illinois Professional Design Firm No. 184-000846
998 TIMBER CREEK ROAD - P.O. BOX 486 - DIXON, IL 61021 - 815-288-2261
28 E. MARION - SUITE 3 - PRINCETON, IL 61356 - 815-879-4731
1778 WEST STATE ST. - SYCAMORE, IL 60178 - 815-895-5008
804 FREEPORT RD. - STERLING, IL 61081 - (815) 626-4428
E-MAIL: info@wendler.nu

DRAWING DATE 11/20/2003

DATE | REVISIONS | DATE | REVISION

1968 - 2003 35TH ANNIVERSARY "Turning Ideas... ...Into Reality!!!"

F:\95SEC\DWG\PGS\01.dwg, 3/11/2008 11:42:38 AM, dt25