ROUTE NO.	SECTION	COUNTY	TOTAL SHEETS	SHEET NO.
FAS 330	04-00233-02-RS	IROQUOIS	4	3
F. H. W. A. REG. 4 ILLINOIS			PROJECT RS-330(106)	

CONTRACT 87311

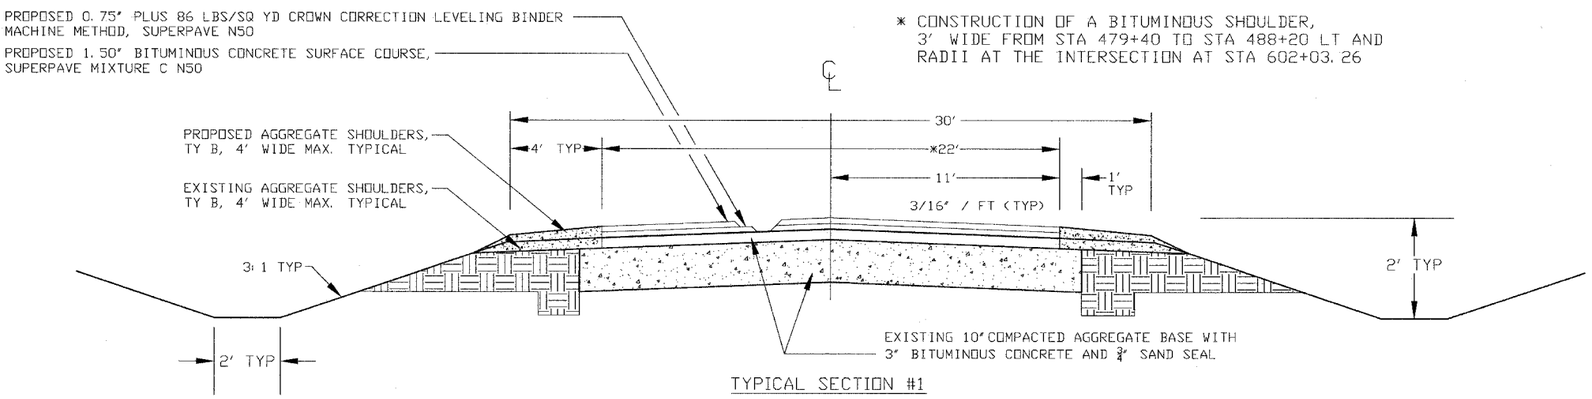

TYPICAL SECTION #1

STATION 477+00 TO 602+45

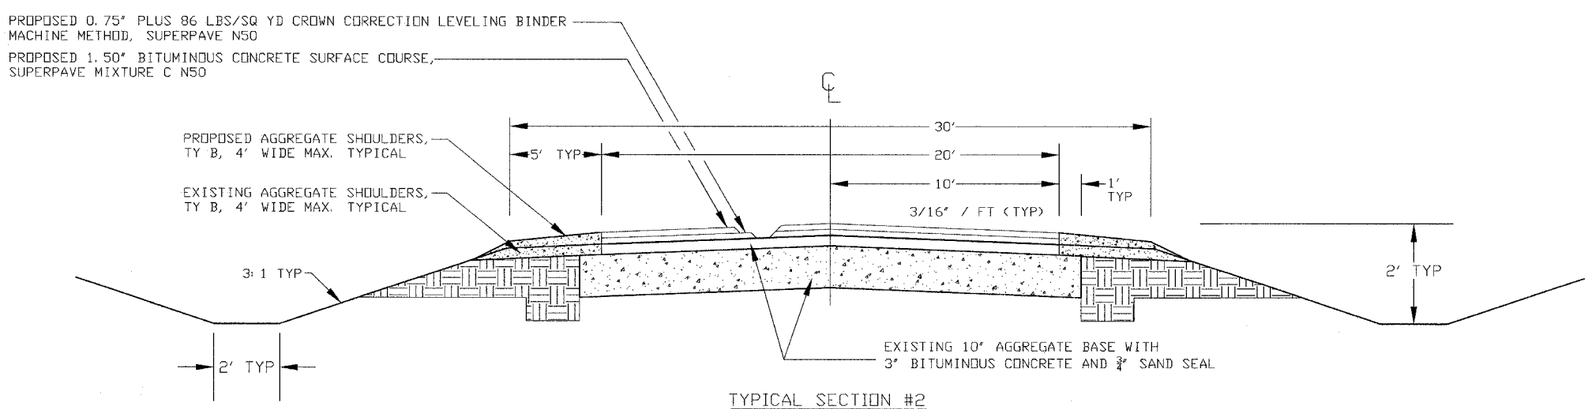

TYPICAL SECTION #2

TR 302A SIDE ROAD

STATION 482+74 TO 484+55