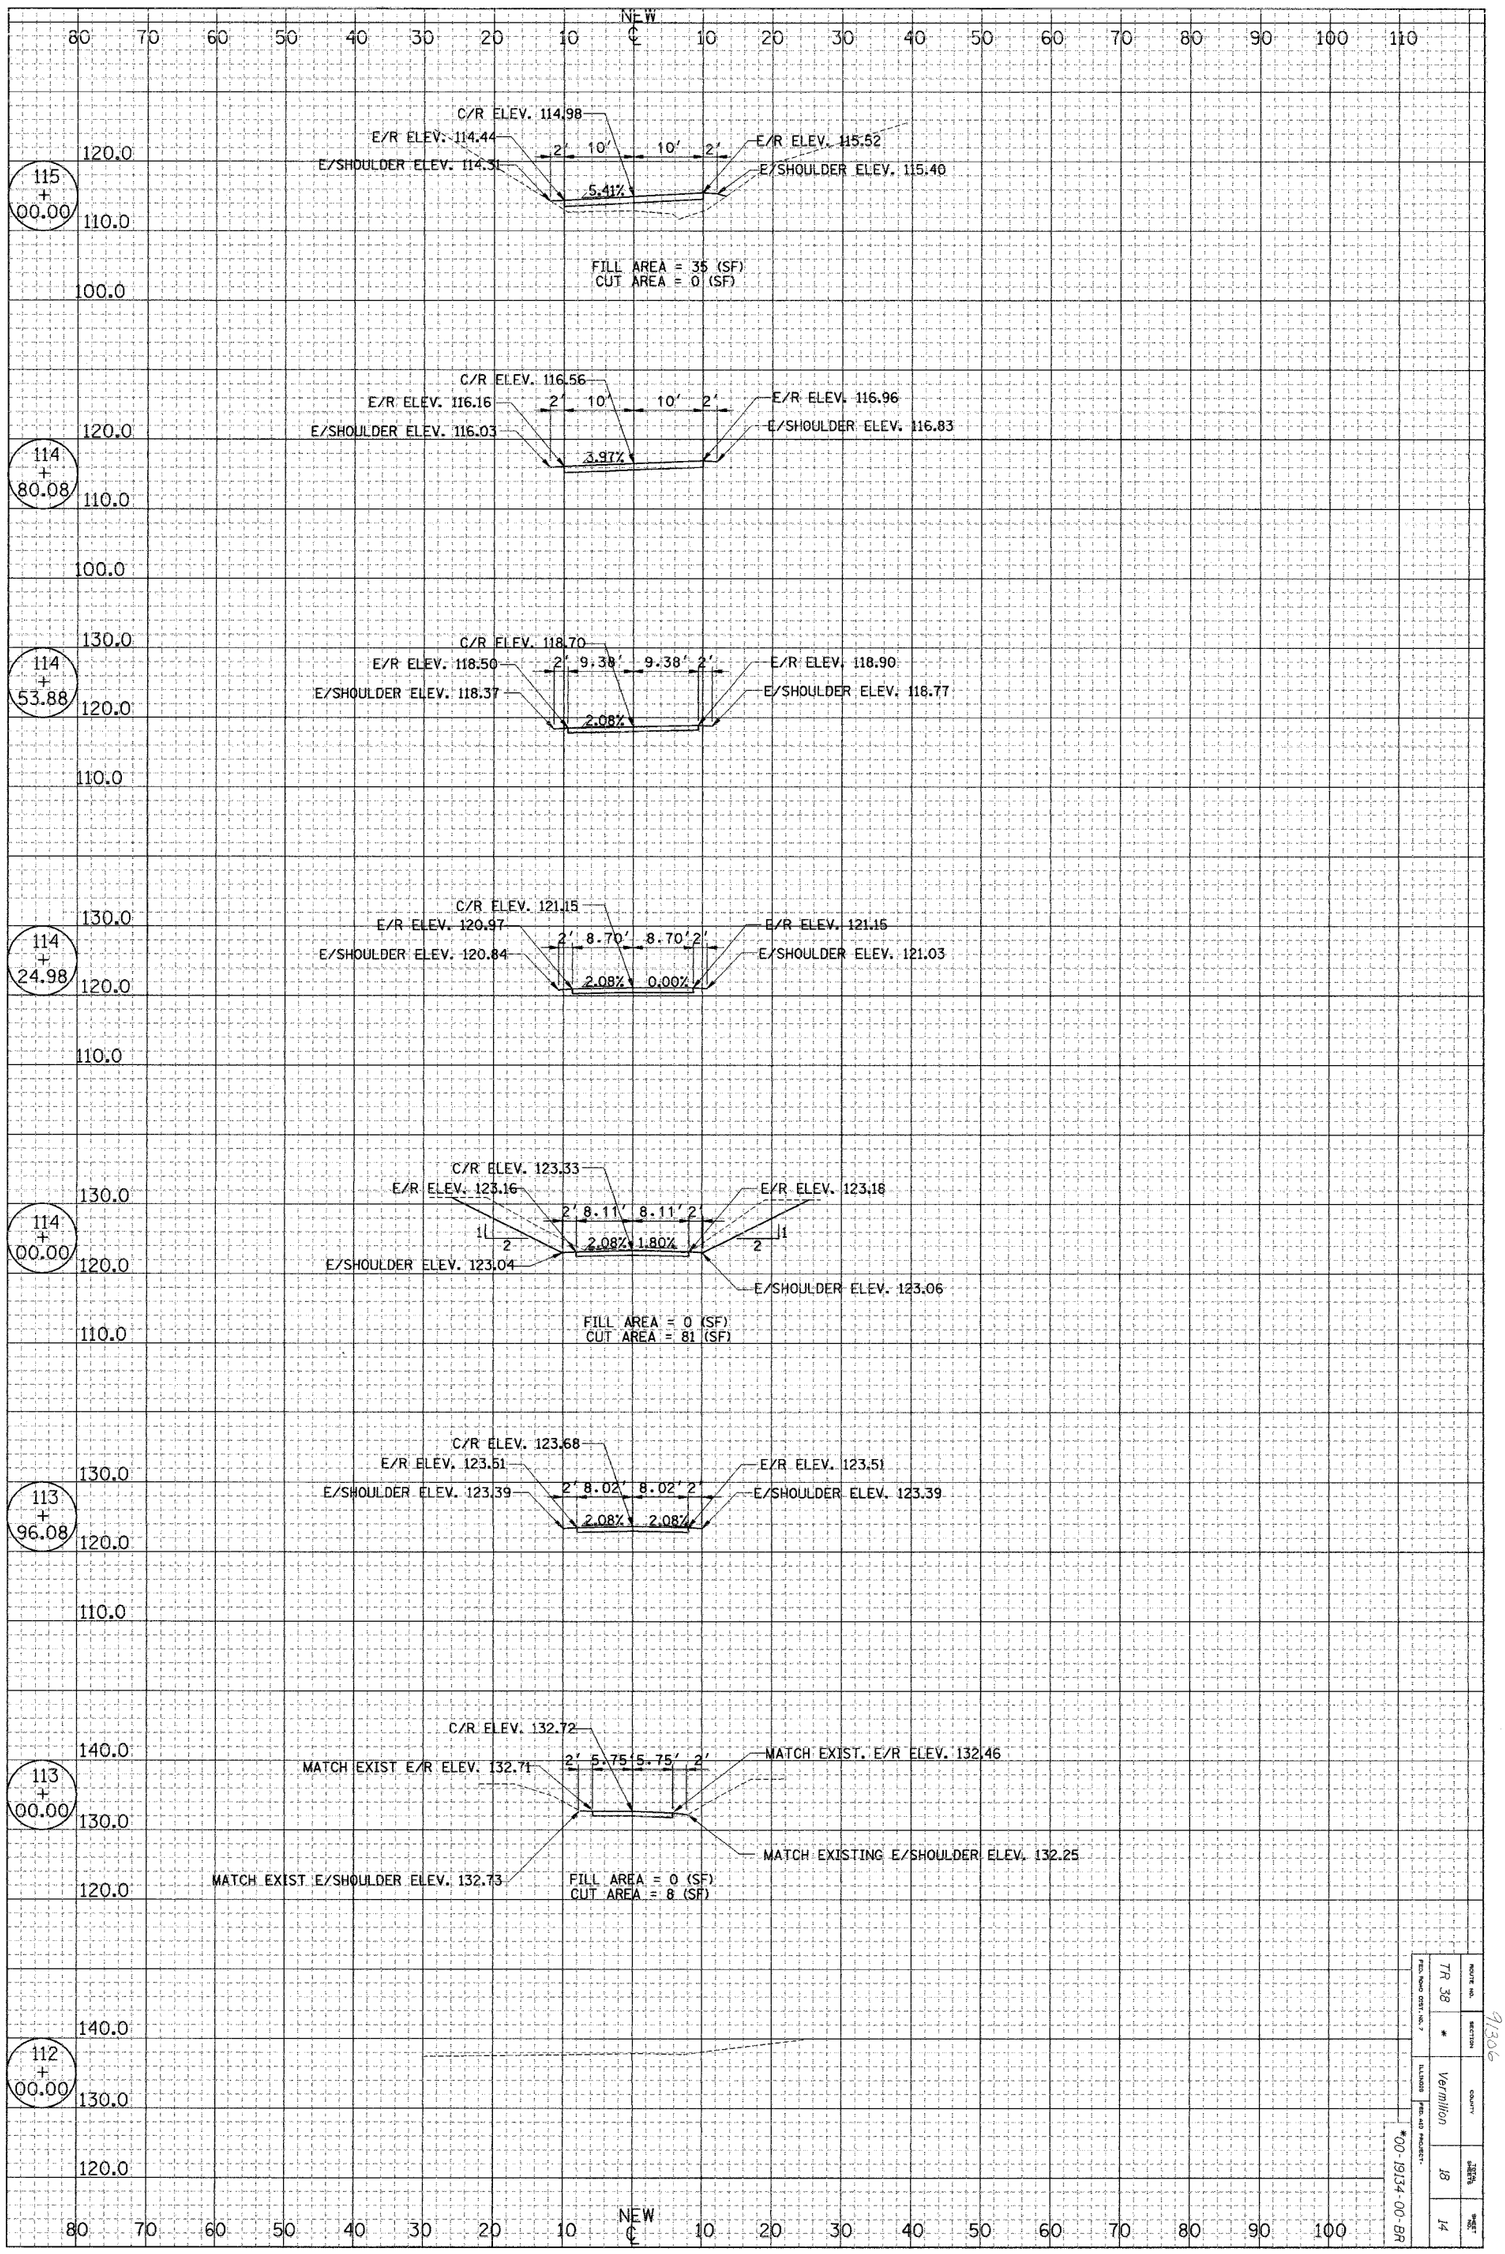

ROUTE NO.	SECTION	COUNTY	DISTRICT	SHEET NO.
TR 38	*	Vermilion	18	14

FED. ROAD DIST. NO. 7 ILLINOIS FED. AID PROJECT *00-19134-00-BR

91306