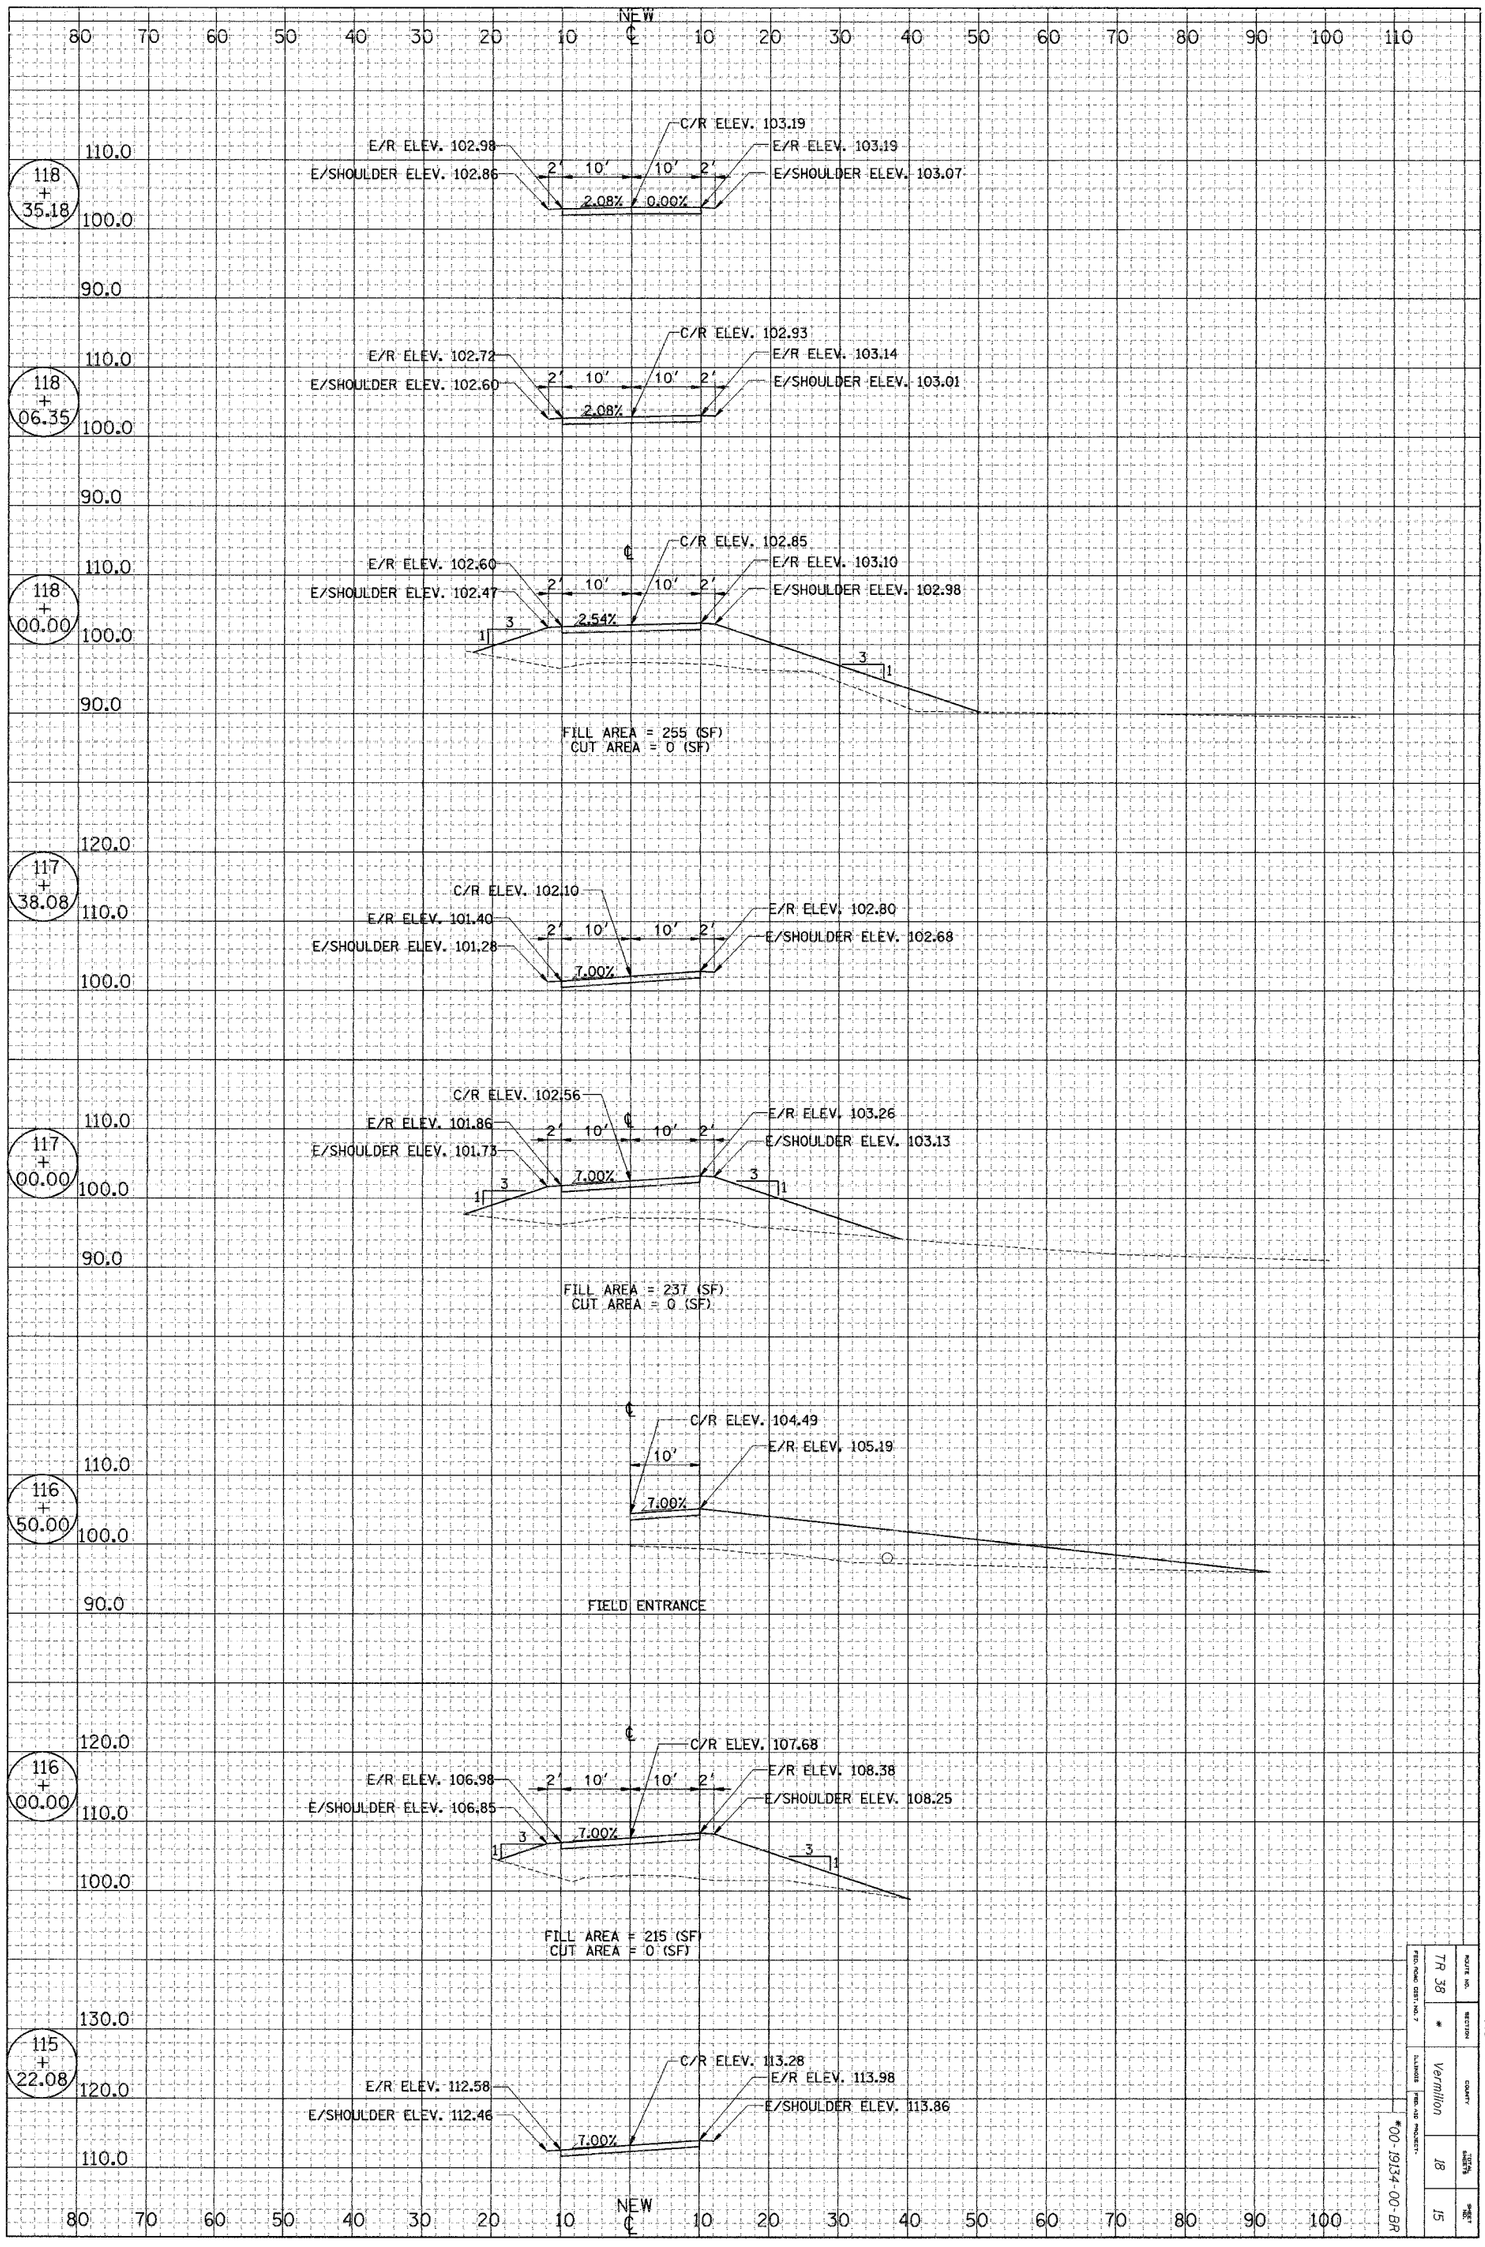

ROUTE NO.	SECTION	COUNTY	TOTAL SHEETS	SHEET
TR 38	*	Vermilion	18	15

FED. ROAD DIST. NO. 7 ILLINOIS FED. AID PROJECT

*00-19134-00-BR

9306