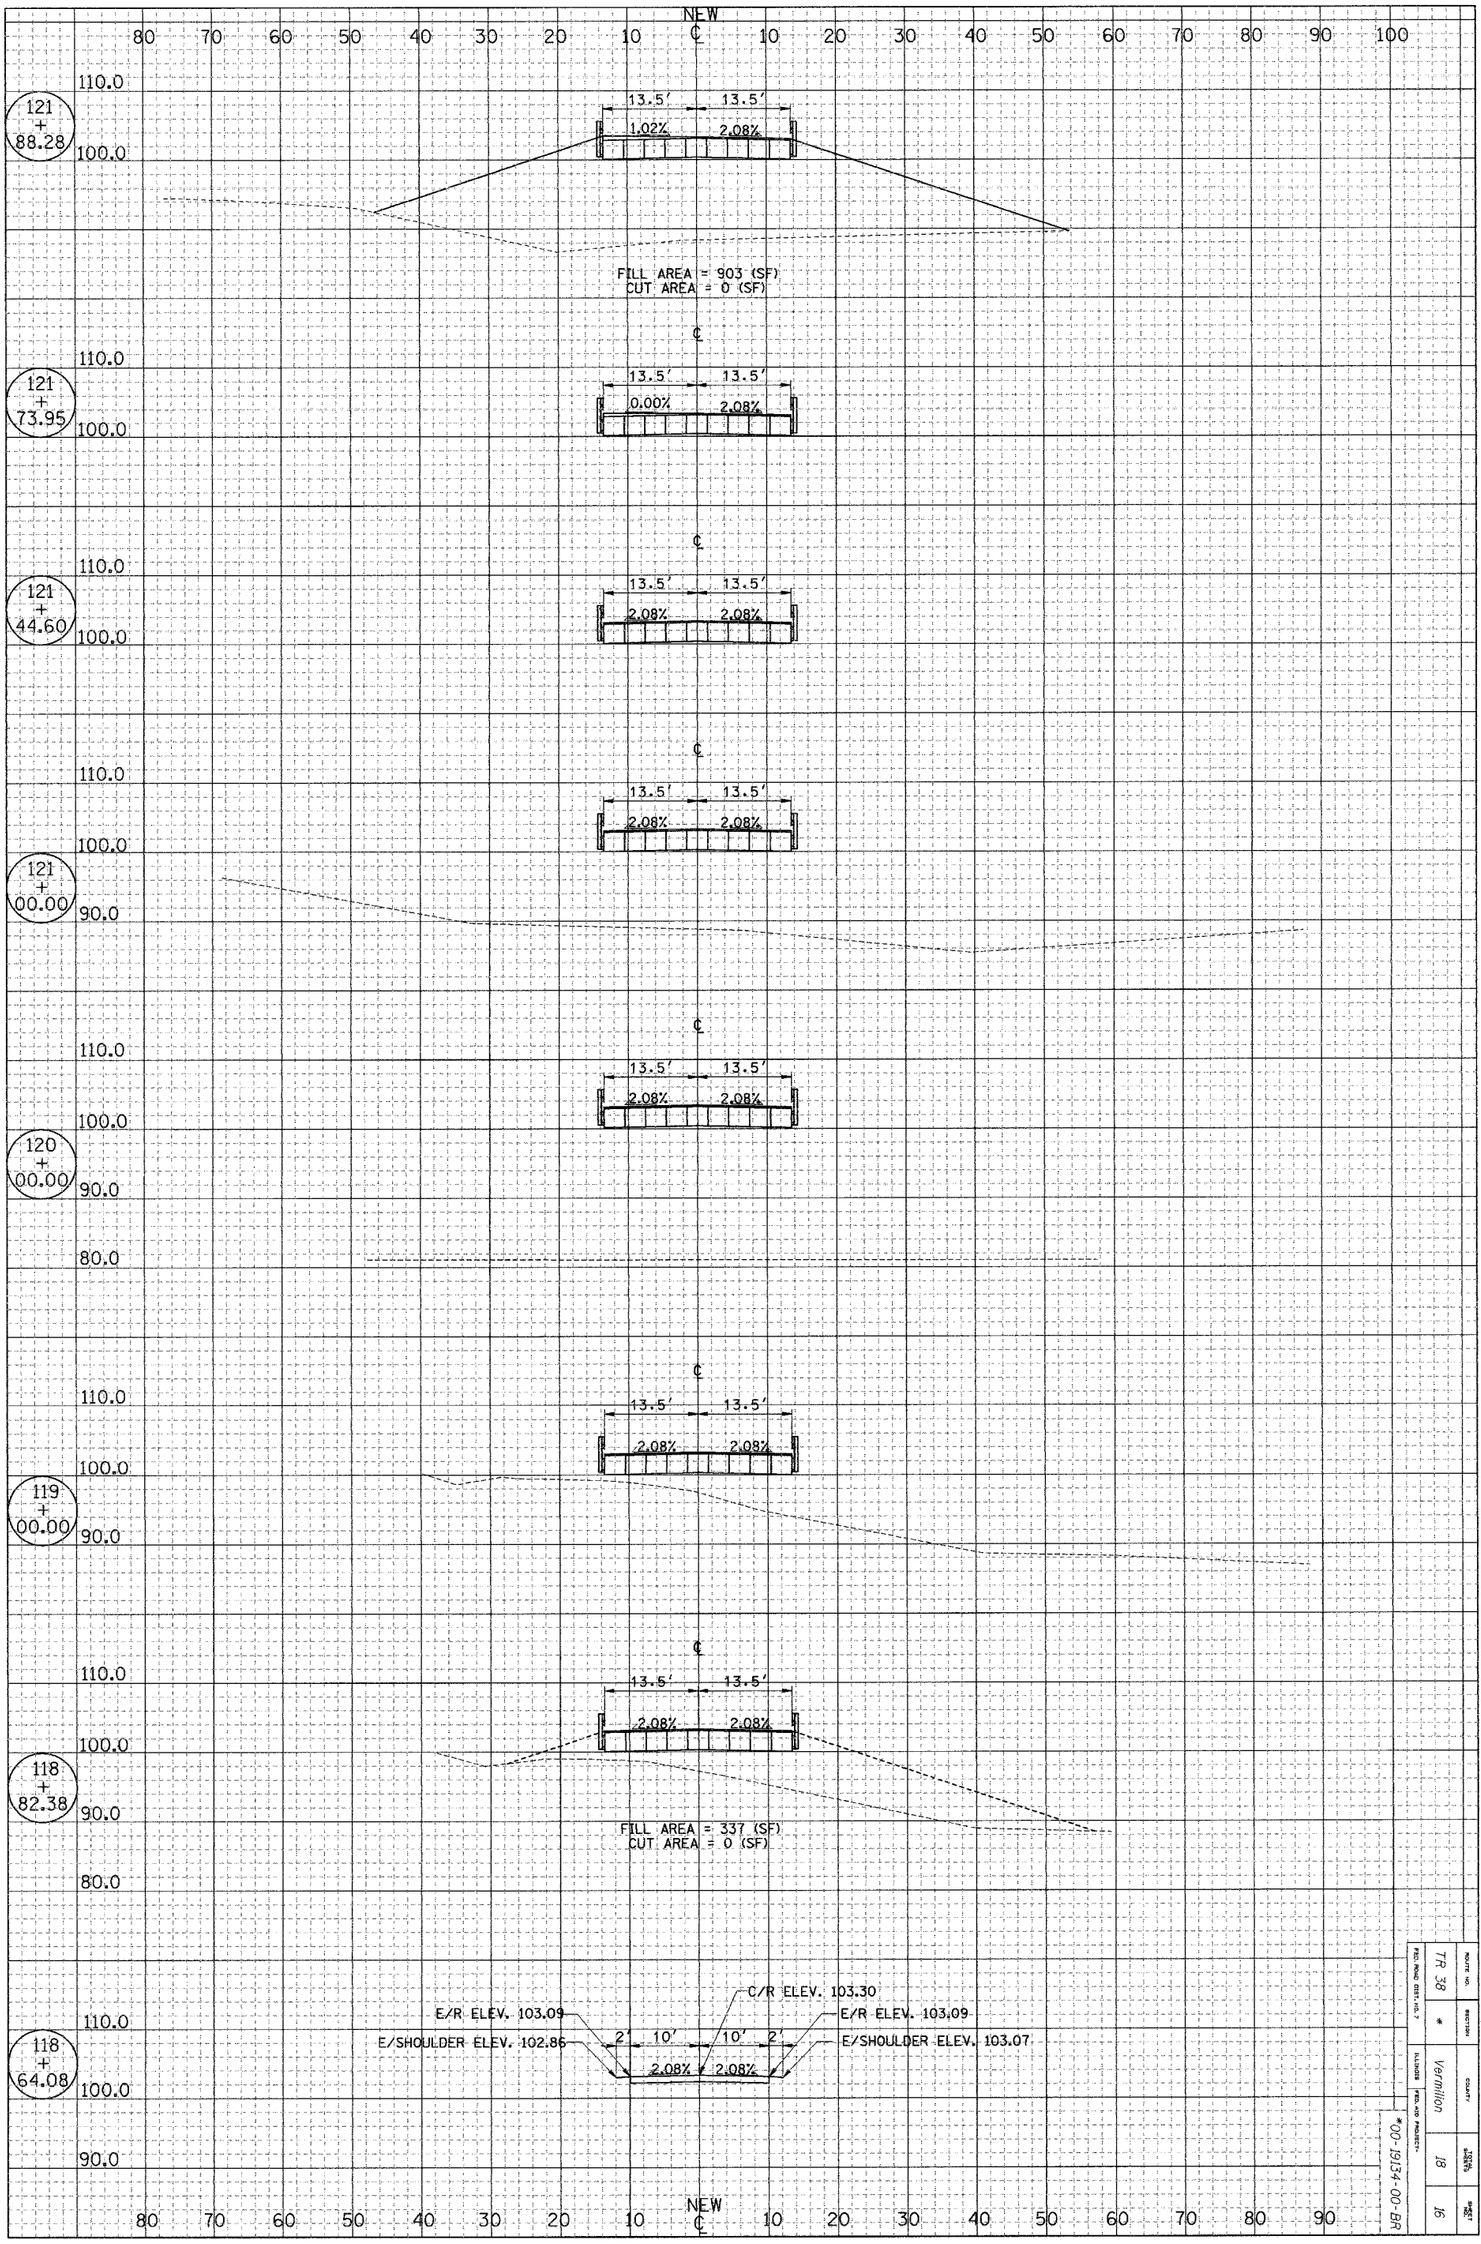

ROUTE NO.	SECTION	COUNTY	TOTAL SHEETS	SHEET NO.
TR 38	*	Vermilion	18	16

FED. ROAD DIST. NO. 7 | ILLINOIS | FED. AID PROJECT: *00-19134-00-BR

9306