CONTRACT NO. 91325

ROUTE NO.	SECTION	COUNTY	TOTAL SHEETS	SHEET NO.
CH 31	*	MACON	162	150
STA.		TO STA.		
FED. RD. DIST. NO. 7	ILLINOIS	PROJECT		
		*02-00175-00-PV		

FINAL — SURVEYED / PLOTTED / NOTEBOOK / NO. / ALIGNMENT CHECKED / RT. OF WAY CHECKED — BY / DATE

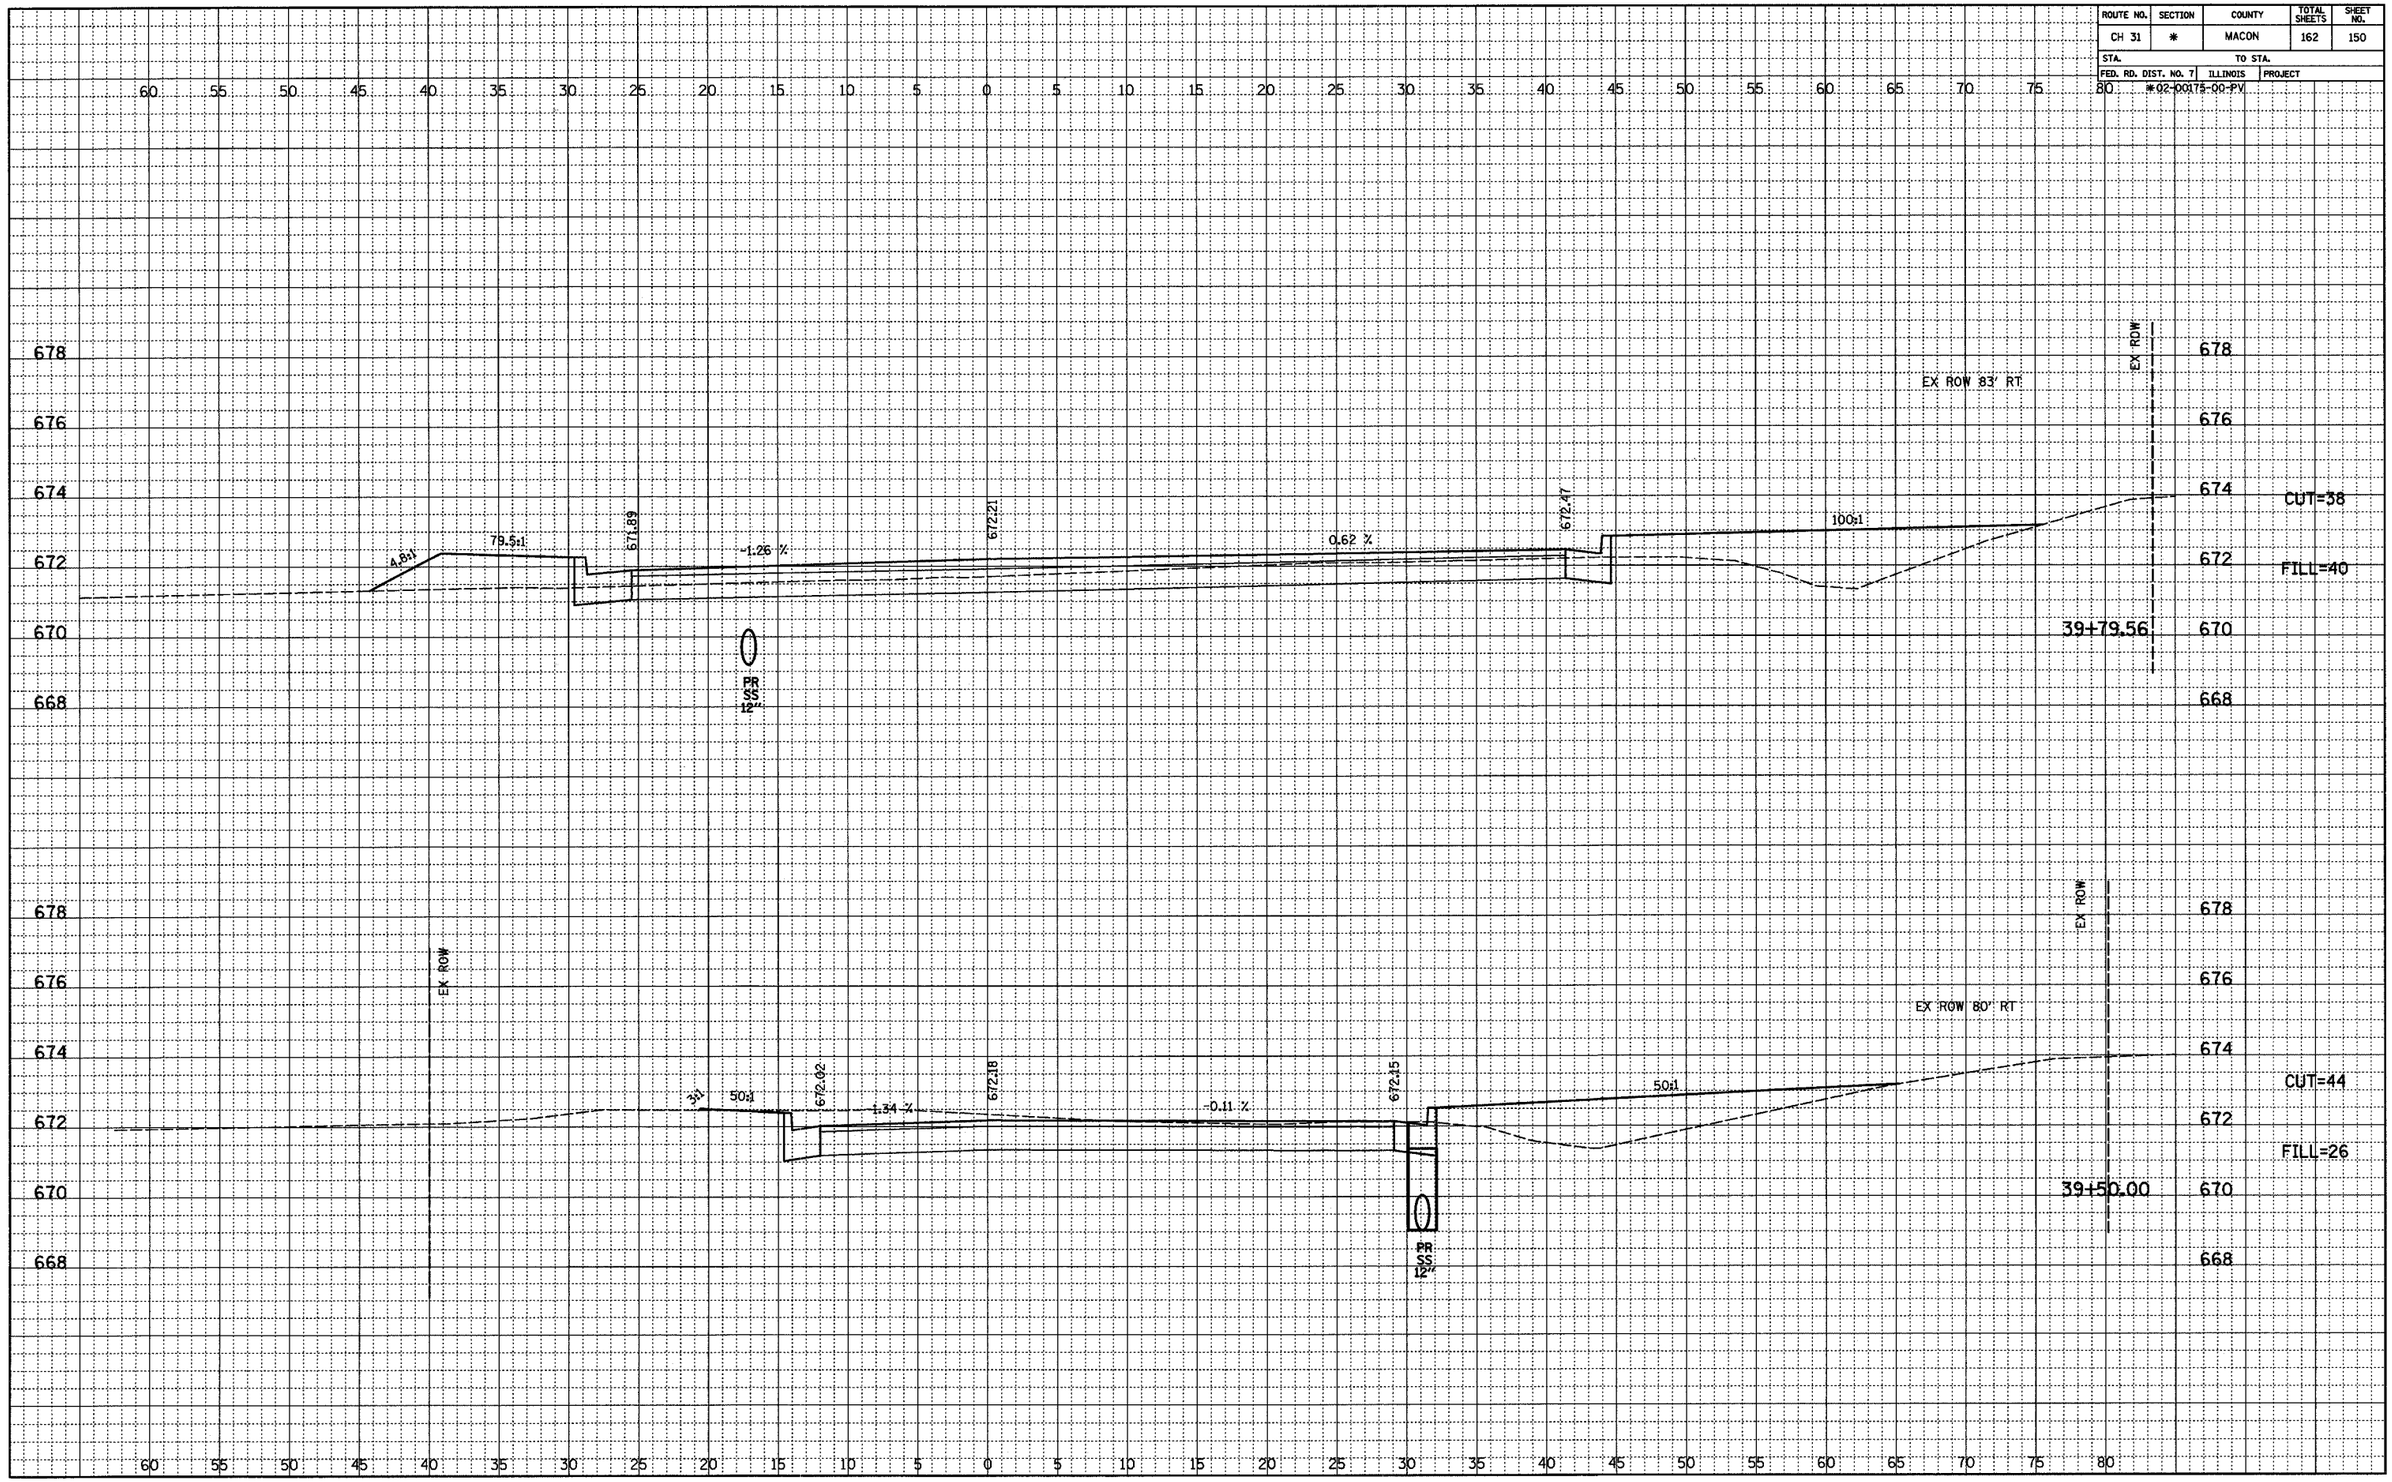

FINAL — SURVEYED / PLOTTED / NOTEBOOK / NO. / GRADES CHECKED / BM'S NOTED / STRUCTURE NOTATIONS CHK'D — BY / DATE

ORIGINAL — SURVEYED / PLOTTED / NOTEBOOK / NO. / GRADES CHECKED / BM'S NOTED / STRUCTURE NOTATIONS CHK'D — BY / DATE

KATHY COURT