92677

F.A.P. RTE.	SECTION	COUNTY	TOTAL SHEETS	SHEET NO.
322	11-10	CHRISTIAN	310	41
STA.		TO STA.		
FED. ROAD DIST. NO.	ILLINOIS	FED. AID PROJECT		

THE STAGE CONSTRUCTION SEQUENCE IS FOR INFORMATION ONLY. THE CONTRACTOR IS RESPONSIBLE FOR PLANNING AND EXECUTING THIS PROJECT WHICH SHALL BE SUBJECT TO THE APPROVAL OF THE ENGINEER.

STAGE 2

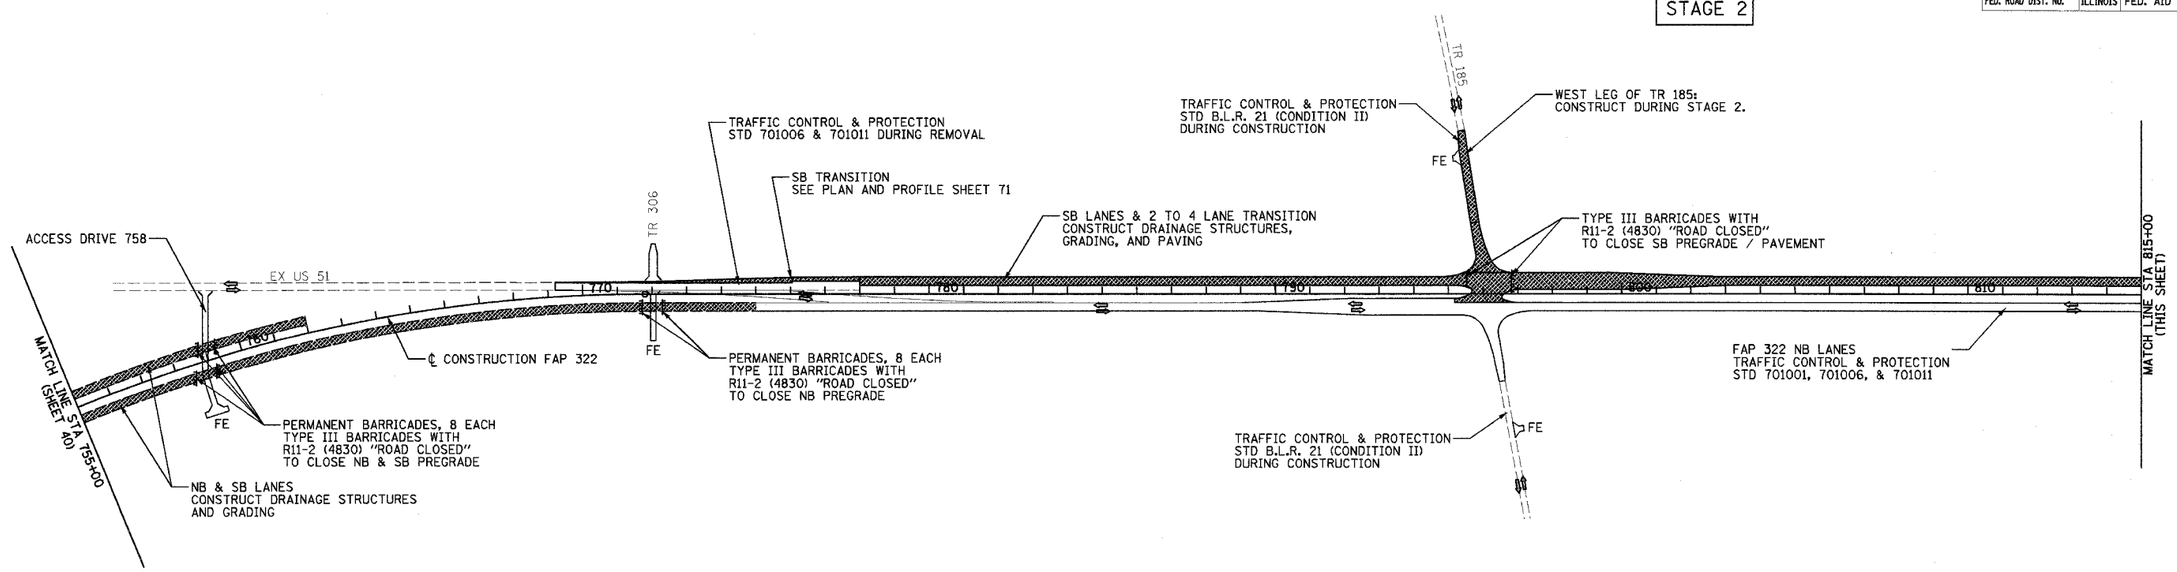

NOTE:

AT ALL TIMES THE NEXT SIDE ROAD TO THE NORTH AND SOUTH OF A CLOSED SIDE ROAD SHALL REMAIN OPEN TO THROUGH TRAFFIC.

PROVIDE ALL WEATHER ACCESS TO ALL PROPERTIES DURING CONSTRUCTION.

PAVE NB LANES & CROSSOVER "A" UNDER TRAFFIC AT THE END OF STAGE 2 ONCE SB LANES ARE OPENED TO TRAFFIC UTILIZING STD 701306 AND STD 701406.

LEGEND

AREA UNDER CONSTRUCTION

DIRECTION OF TRAFFIC

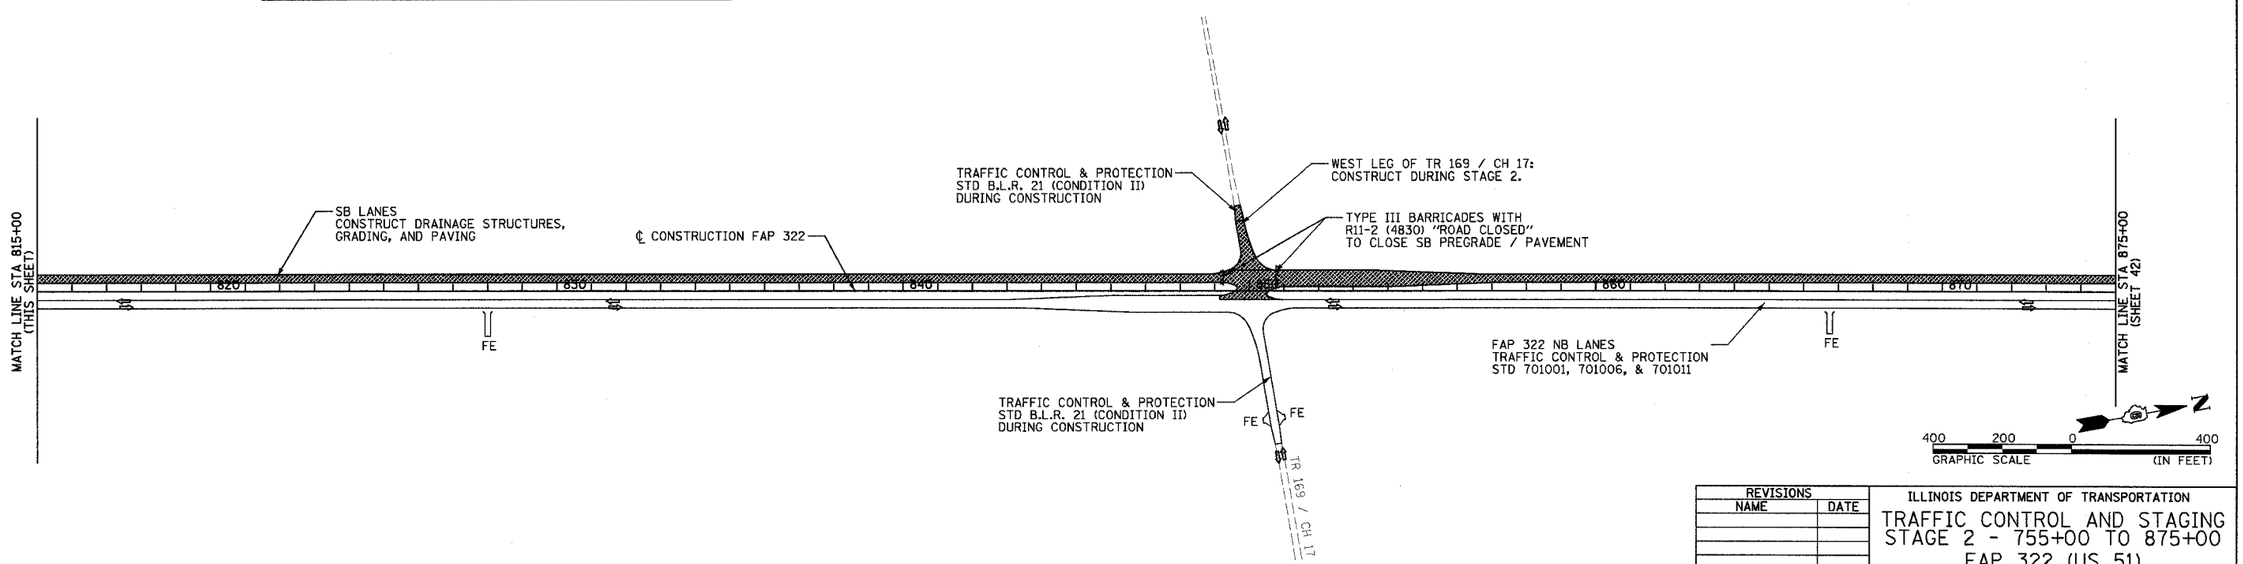

REVISIONS NAME	DATE

ILLINOIS DEPARTMENT OF TRANSPORTATION

TRAFFIC CONTROL AND STAGING
STAGE 2 - 755+00 TO 875+00
FAP 322 (US 51)
SECTION 11-1
CHRISTIAN COUNTY

SCALE: 1"=200' DRAWN BY SEB

DATE 3/17/05 CHECKED BY EBB

3/29/2005

g:\011Files\018375\nwr-diplans\041sep22.dgn