92677

F.A.P. RTE.	SECTION	COUNTY	TOTAL SHEETS	SHEET NO.
322	11-10	CHRISTIAN	310	43
STA.		TO STA.		
FED. ROAD DIST. NO.	ILLINOIS	FED. AID PROJECT		

SIGNAGE & STRIPING PLAN TRAFFIC DURING STAGE 2

NOTES:

ALL SIGNS SHALL BE MOUNTED ACCORDING TO STANDARD 702001 OR METHOD APPROVED BY THE ENGINEER.

THIS TRAFFIC CONTROL SET UP FOR CROSSOVER "A" WILL BE MEASURED AND PAID FOR SEPERATELY AT THE CONTRACT UNIT PRICE PER LUMP SUM FOR "TRAFFIC CONTROL AND PROTECTION (DETOUR 1)". THE TEMPORARY SIGNS, BARRICADES, AND DRUMS WILL REMAIN THE PROPERTY OF THE CONTRACTOR. TEMPORARY PAVEMENT STRIPING SHALL BE PAID FOR SEPERATELY.

CROSSOVER "A" CURVE #2 DATA:

PI STA = 210+78.19
= 780+48.04 37.00' RT FAP 322
Δ = 4° 24' 20" (LT)
D = 0° 42' 58"
R = 8,000.00'
T = 307.72'
L = 615.13'
E = 5.92'
SE = NC
PC STA = 207+70.47
= 777+41.24 13.36' RT FAP 322
PT STA = 213+85.60
= 783+55.76 37.00' RT FAP 322

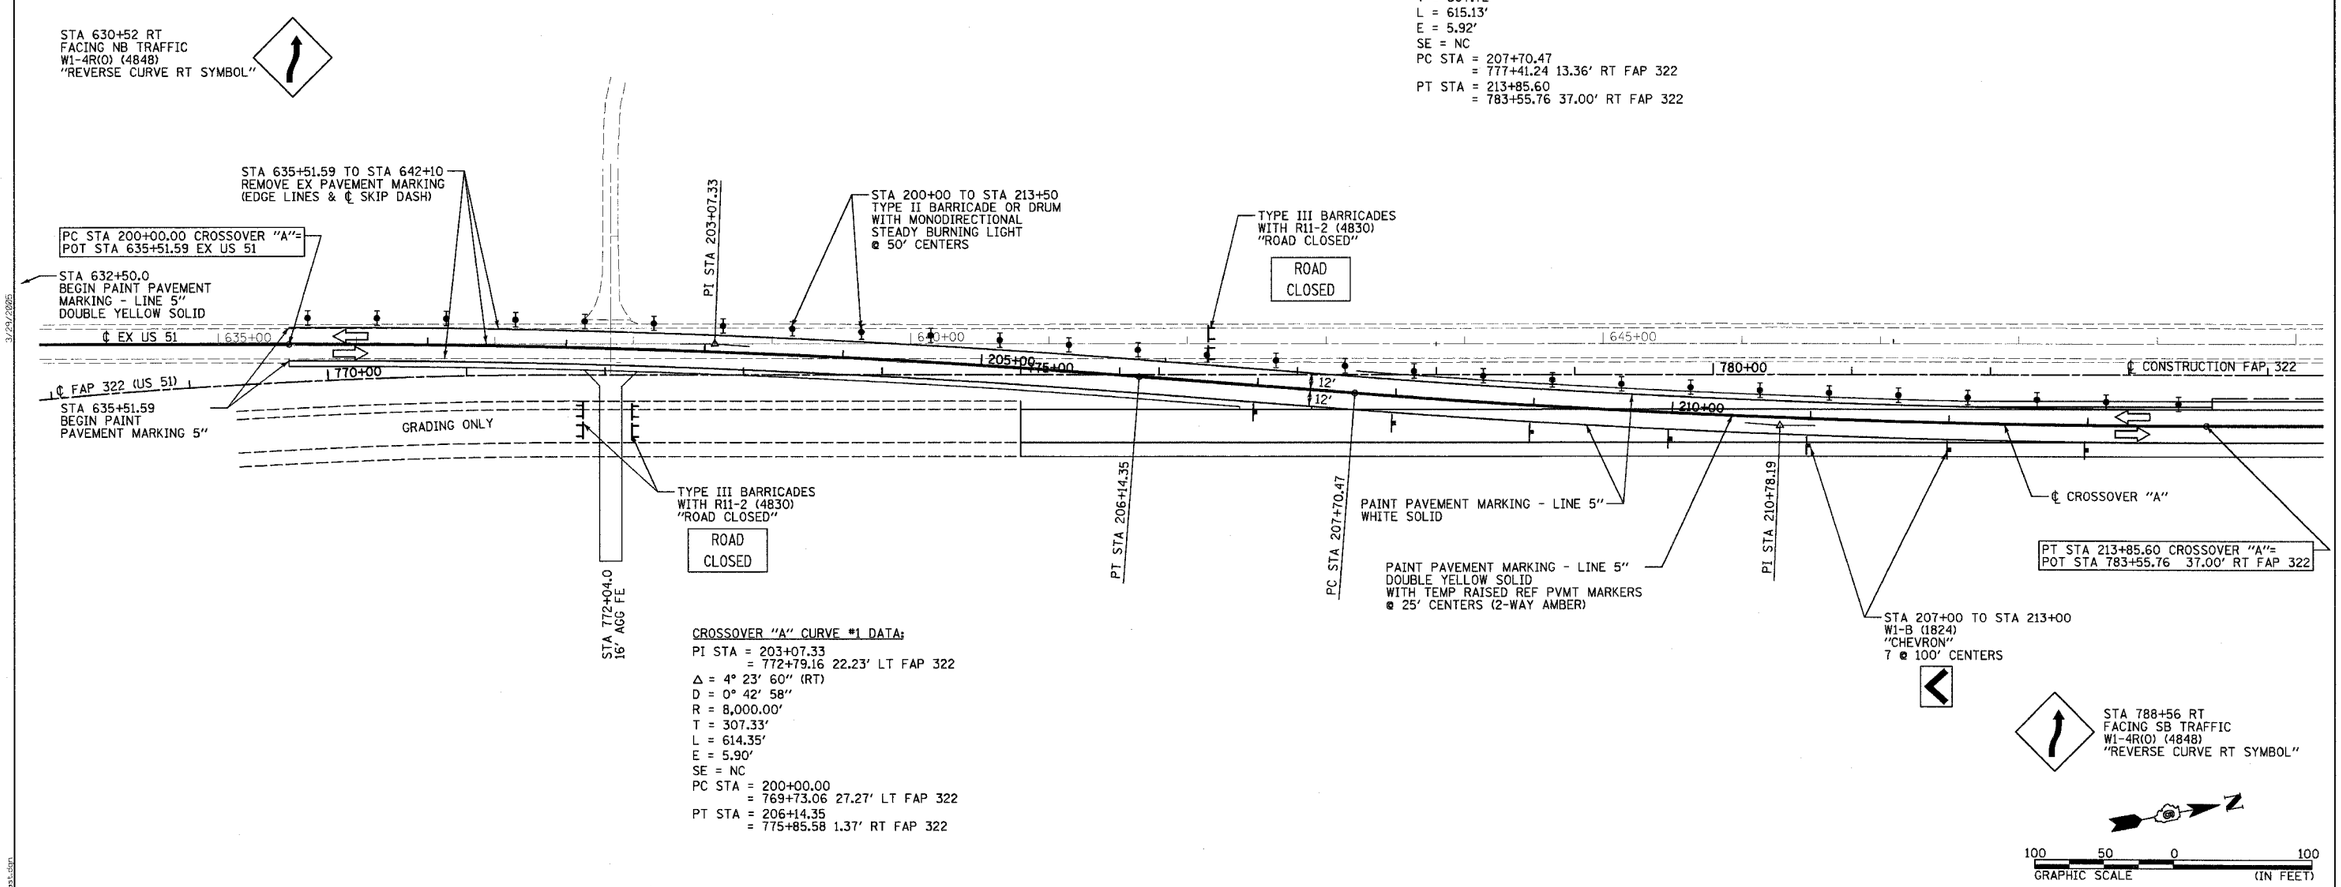

CROSSOVER "A" CURVE #1 DATA:

PI STA = 203+07.33
= 772+79.16 22.23' LT FAP 322
Δ = 4° 23' 60" (RT)
D = 0° 42' 58"
R = 8,000.00'
T = 307.33'
L = 614.35'
E = 5.90'
SE = NC
PC STA = 200+00.00
= 769+73.06 27.27' LT FAP 322
PT STA = 206+14.35
= 775+85.58 1.37' RT FAP 322

REVISIONS	
NAME	DATE

ILLINOIS DEPARTMENT OF TRANSPORTATION

TRAFFIC CONTROL AND STAGING
CROSSOVER "A"
FAP 322 (US 51)
SECTION 11-1
CHRISTIAN COUNTY

SCALE: 1"=50' DRAWN BY SEB
DATE 3/17/05 CHECKED BY SEB

3/29/2005

es\81Files\81B325\var-theisns\843crossovs.dgn