92677

F.A.P RTE.	SECTION	COUNTY	TOTAL SHEETS	SHEET NO.
322	11-10	CHRISTIAN	310	62
STA.		TO STA.		
FED. ROAD DIST. NO.	ILLINOIS	FED. AID PROJECT		

SW 1/4 SEC 13, T13N, R1E, 3RD PM

STA 859+84.6
DITCH CHECK, STD 202001
TOP EL = 626.81

26 STA 864+20.00
PIPE CULVERT, RCCP, TYPE 2, 30" ERS X 154' (PAY LENGTH)
USFL = 622.01, 73.8' LT
DSFL = 620.90, 78.7' RT
CONCRETE FLARED END SECTION 30" ERS, STD 542306, 2 - EACH
TRENCH BACKFILL, 33.8 CU YD
DRAINAGE AREA = 13 AC
Q50 = 24 CFS Q100 = 28 CFS

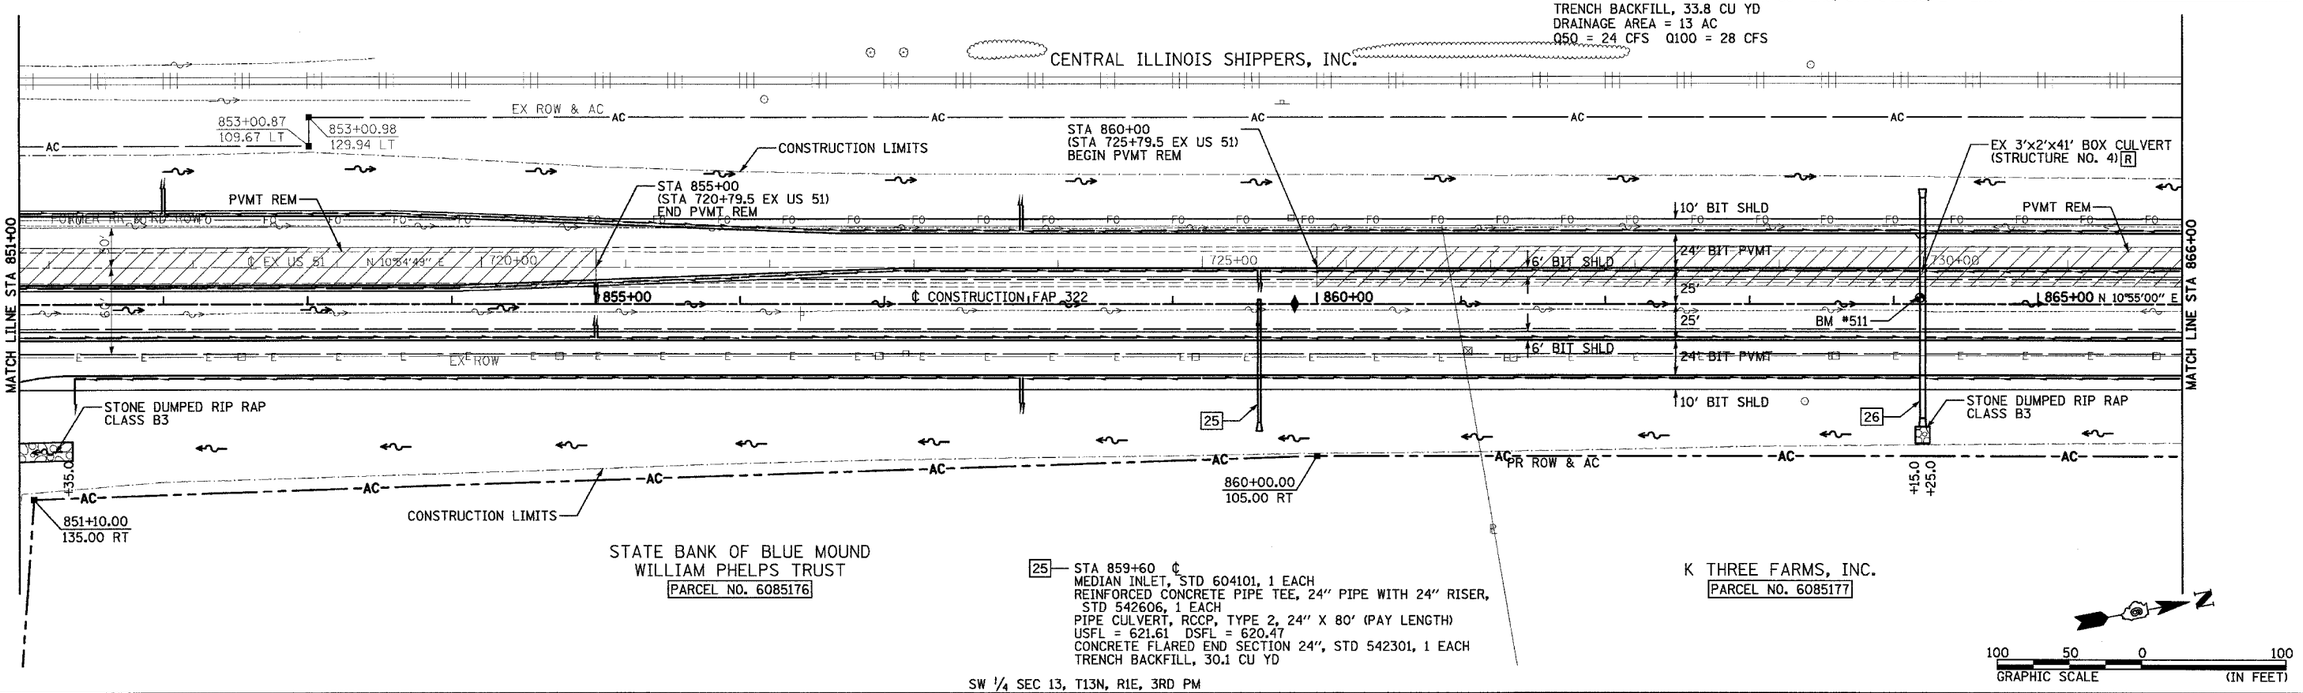

25 STA 859+60 ℄
MEDIAN INLET, STD 604101, 1 EACH
REINFORCED CONCRETE PIPE TEE, 24" PIPE WITH 24" RISER,
STD 542606, 1 EACH
PIPE CULVERT, RCCP, TYPE 2, 24" X 80' (PAY LENGTH)
USFL = 621.61 DSFL = 620.47
CONCRETE FLARED END SECTION 24", STD 542301, 1 EACH
TRENCH BACKFILL, 30.1 CU YD

SW 1/4 SEC 13, T13N, R1E, 3RD PM

BM *511 - FOUND CHSLD " □ " IN CENTER OF EAST HW
2.74 MILES SOUTH OF SHELBY COUNTY LINE
STA 864+18.25, 4.55' LT (PR US 51), ELEV = 624.41
STA 729+97.90, 21.00' RT (EX US 51)

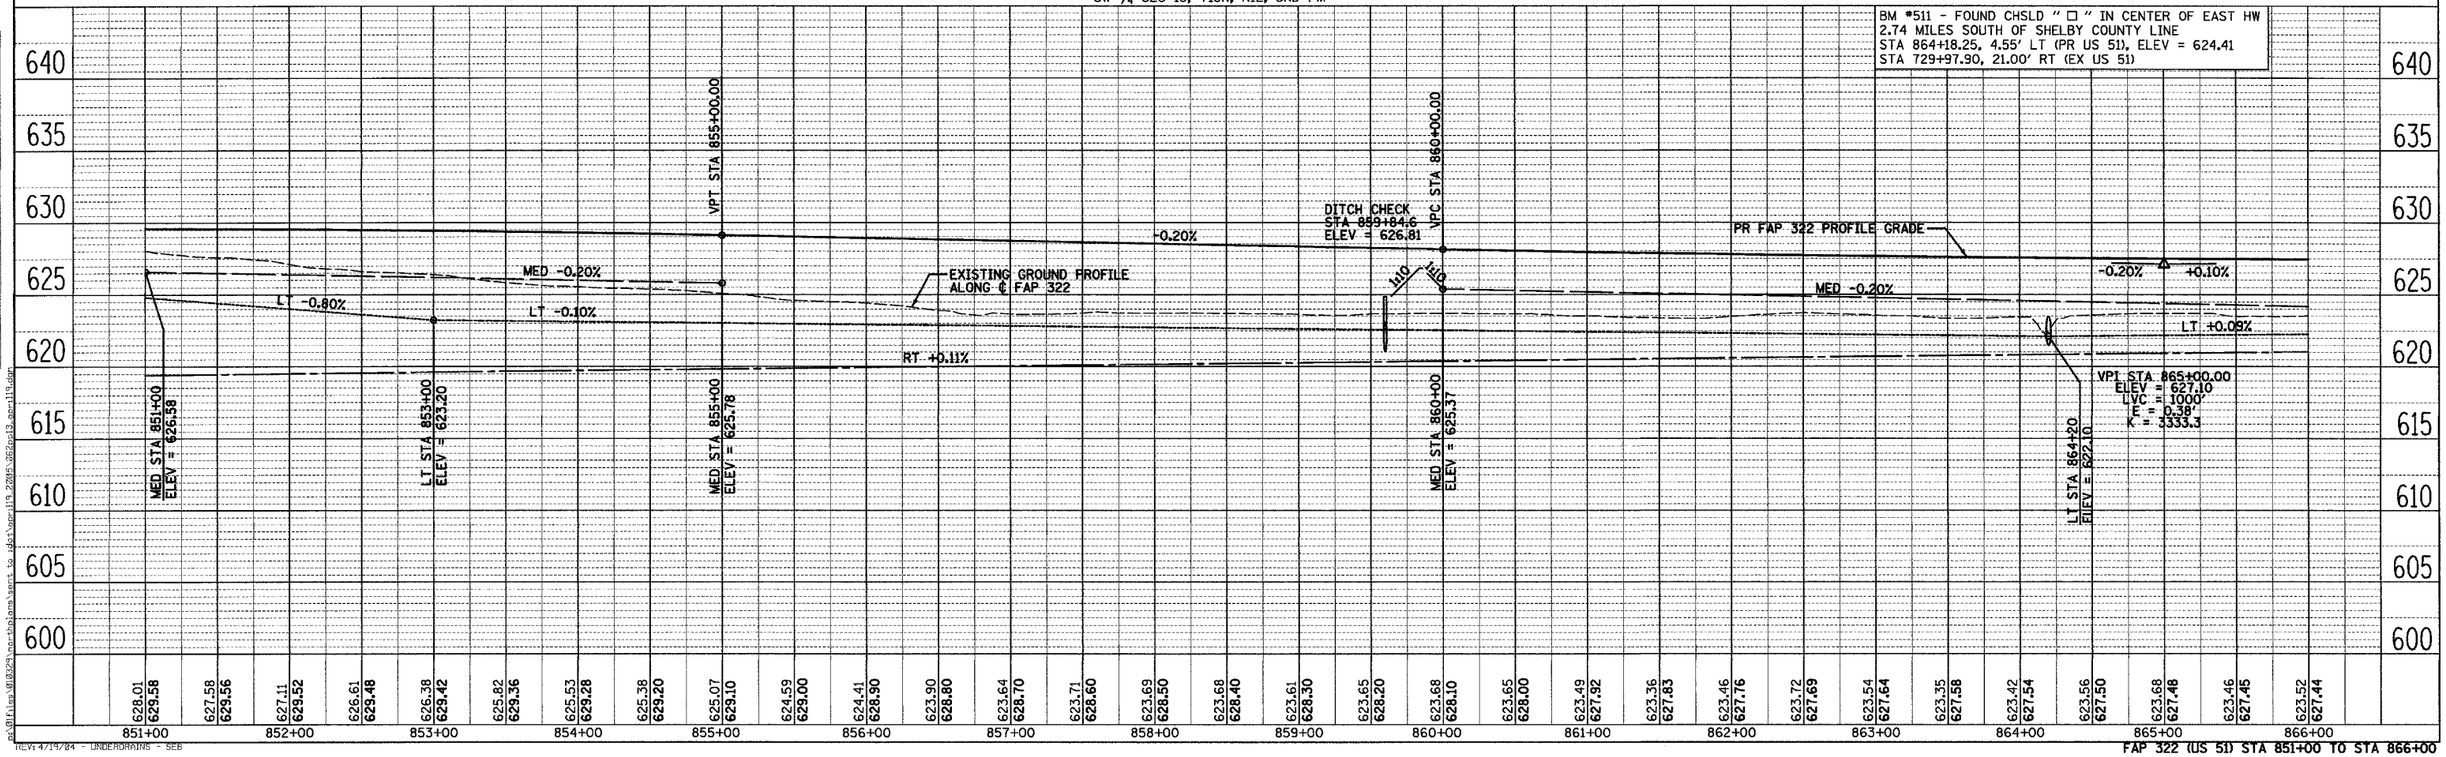

FAP 322 (US 51) STA 851+00 TO STA 866+00

REV: 4/19/04 - UNDERDRAINS - SEB

4/28/2005