92677

F.A.P RTE.	SECTION	COUNTY	TOTAL SHEETS	SHEET NO.
322	11-1	CHRISTIAN	310	81
STA.		TO STA.		
FED. ROAD DIST. NO.	ILLINOIS	FED. AID PROJECT		

STATE OF ILLINOIS
DEPARTMENT OF TRANSPORTATION

SW 1/4 SEC 36, T13 N, R1 E, 3RD PM

PARCEL NO 6085167
VIVIAN WENDLING

TOTAL AREA = 142.093 ACRES
REQUIRED ROW AREA = 7.427 ACRES
EXISTING ROW AREA = 0.000 ACRES
TOTAL ROW AREA = 7.427 ACRES
REMAINING AREA = 134.666 ACRES

REMAINING AREA THIS SIDE = 96.904 ACRES

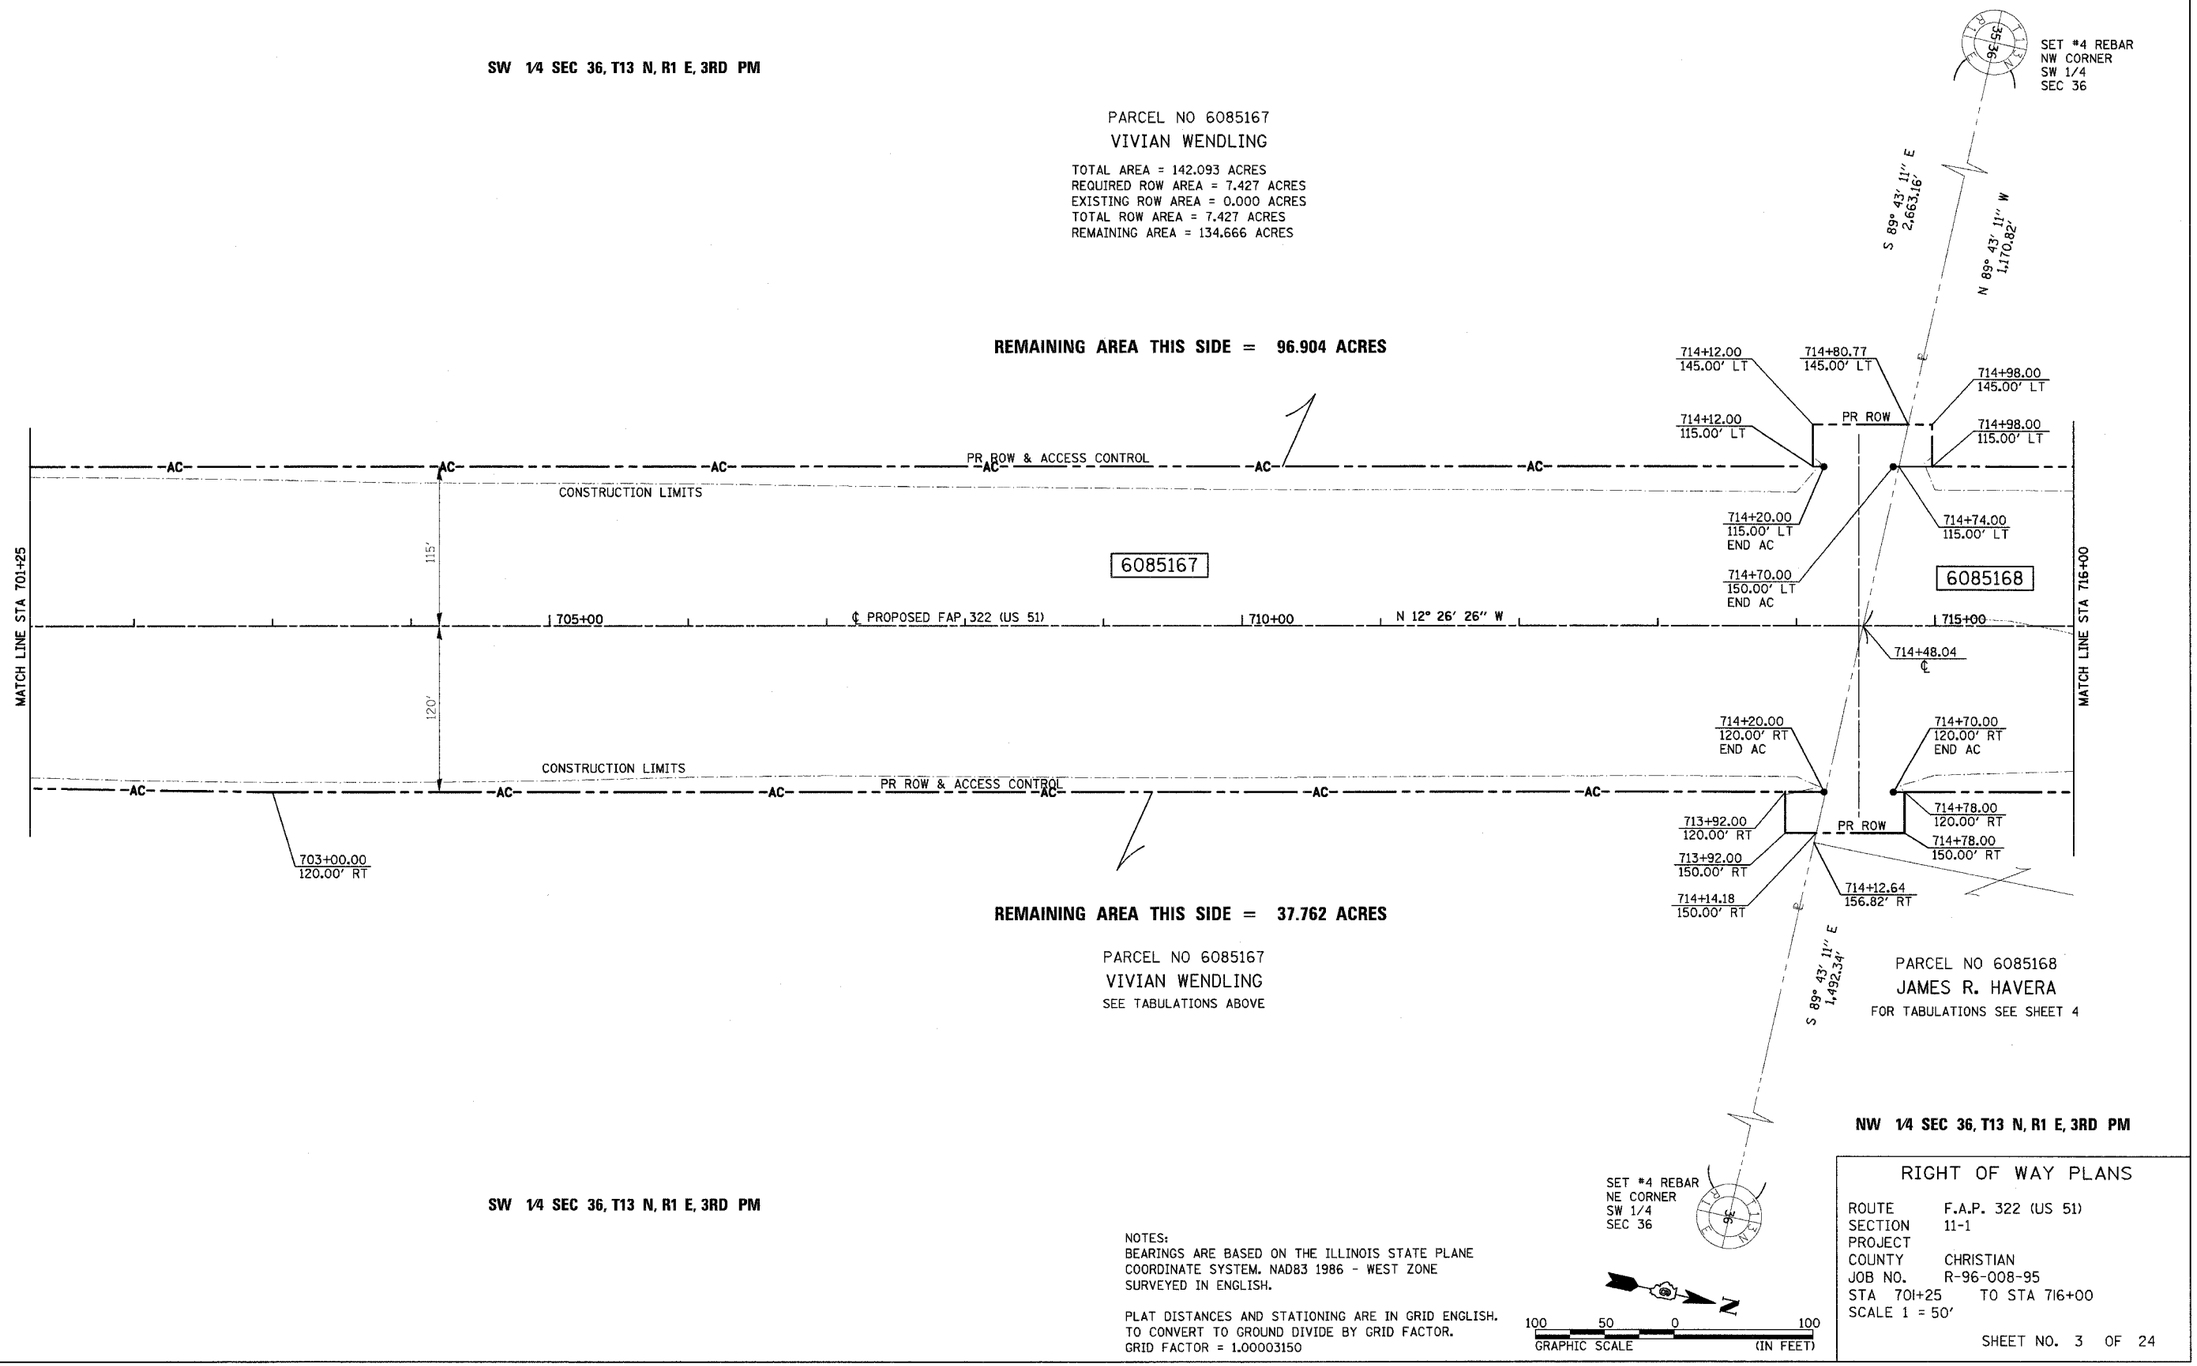

REMAINING AREA THIS SIDE = 37.762 ACRES

PARCEL NO 6085167
VIVIAN WENDLING
SEE TABULATIONS ABOVE

PARCEL NO 6085168
JAMES R. HAVERA
FOR TABULATIONS SEE SHEET 4

NW 1/4 SEC 36, T13 N, R1 E, 3RD PM

SW 1/4 SEC 36, T13 N, R1 E, 3RD PM

SET #4 REBAR
NE CORNER
SW 1/4
SEC 36

NOTES:
BEARINGS ARE BASED ON THE ILLINOIS STATE PLANE COORDINATE SYSTEM. NAD83 1986 - WEST ZONE SURVEYED IN ENGLISH.

PLAT DISTANCES AND STATIONING ARE IN GRID ENGLISH. TO CONVERT TO GROUND DIVIDE BY GRID FACTOR. GRID FACTOR = 1.00003150

100 50 0 100
GRAPHIC SCALE (IN FEET)

RIGHT OF WAY PLANS

ROUTE F.A.P. 322 (US 51)
SECTION 11-1
PROJECT
COUNTY CHRISTIAN
JOB NO. R-96-008-95
STA 701+25 TO STA 716+00
SCALE 1 = 50'

SHEET NO. 3 OF 24