92677

F.A.P. RTE.	SECTION	COUNTY	TOTAL SHEETS	SHEET NO.
322	11-10	CHRISTIAN	310	123
STA.		TO STA.		
FED. ROAD DIST. NO.	ILLINOIS	FED. AID PROJECT		

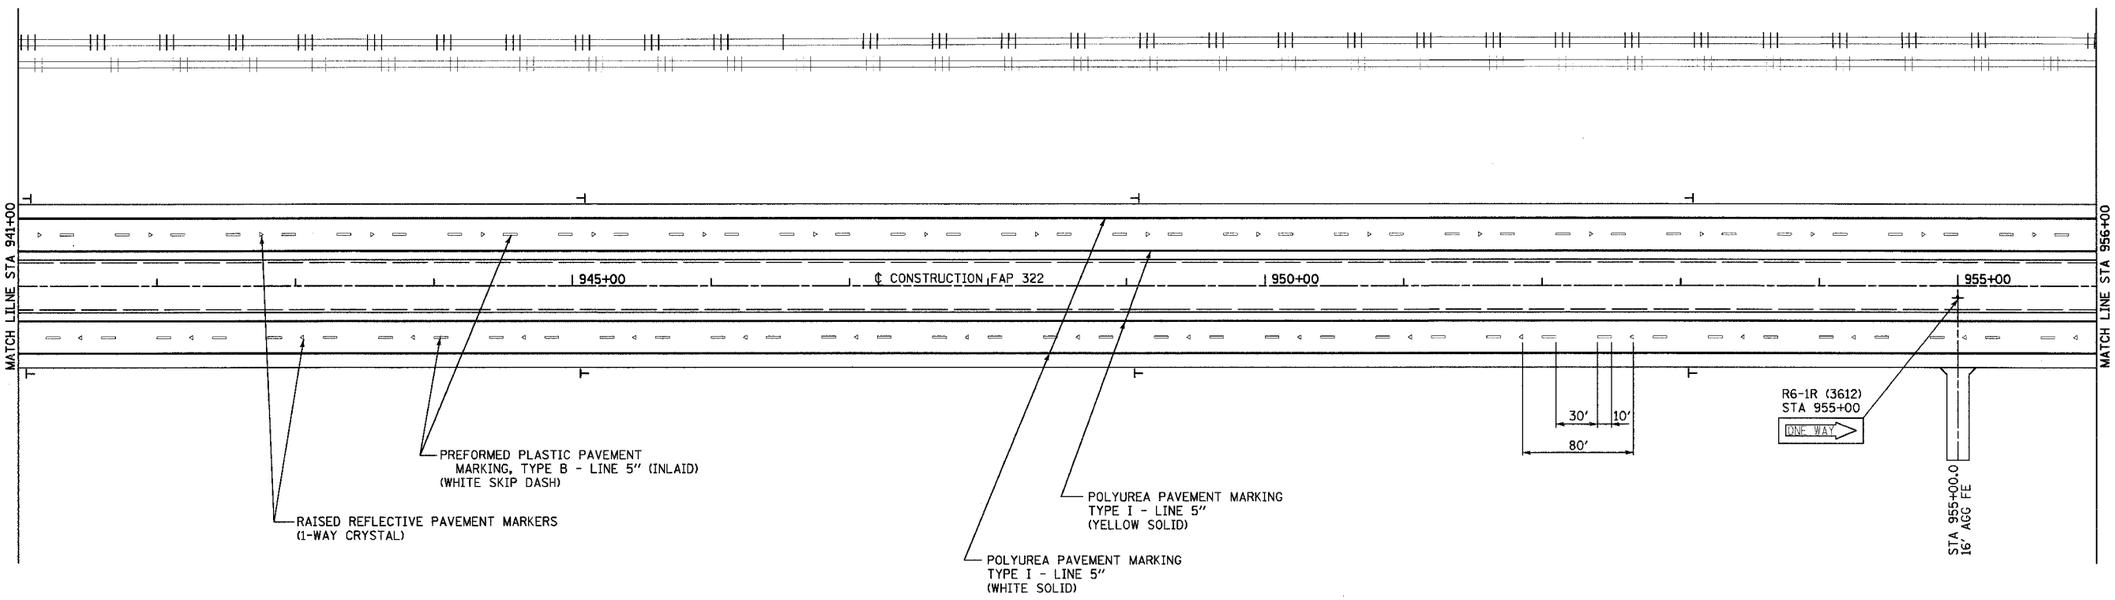

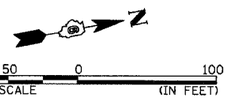

DELINEATOR SYMBOLS:

⊢ - SINGLE

⊩ - DOUBLE

REVISIONS NAME	DATE

ILLINOIS DEPARTMENT OF TRANSPORTATION

SIGNING & STRIPING PLAN STA 941+00 TO STA 956+00 FAP 322 (US 51) SECTION 11-1 CHRISTIAN COUNTY

SCALE: 1"=50' DRAWN BY BDJ

DATE 3/18/05 CHECKED BY SEB

3/29/2005

d:\201\dwg\201323\mos-the\dwg\123sp15.dgn