92677

NW 1/4 SEC 36, T13N, R1E, 3RD PM

F.A.P. RTE.	SECTION	COUNTY	TOTAL SHEETS	SHEET NO.
322	11-10	CHRISTIAN	310	141
STA.		TO STA.		
FED. ROAD DIST. NO.	ILLINOIS	FED. AID PROJECT		

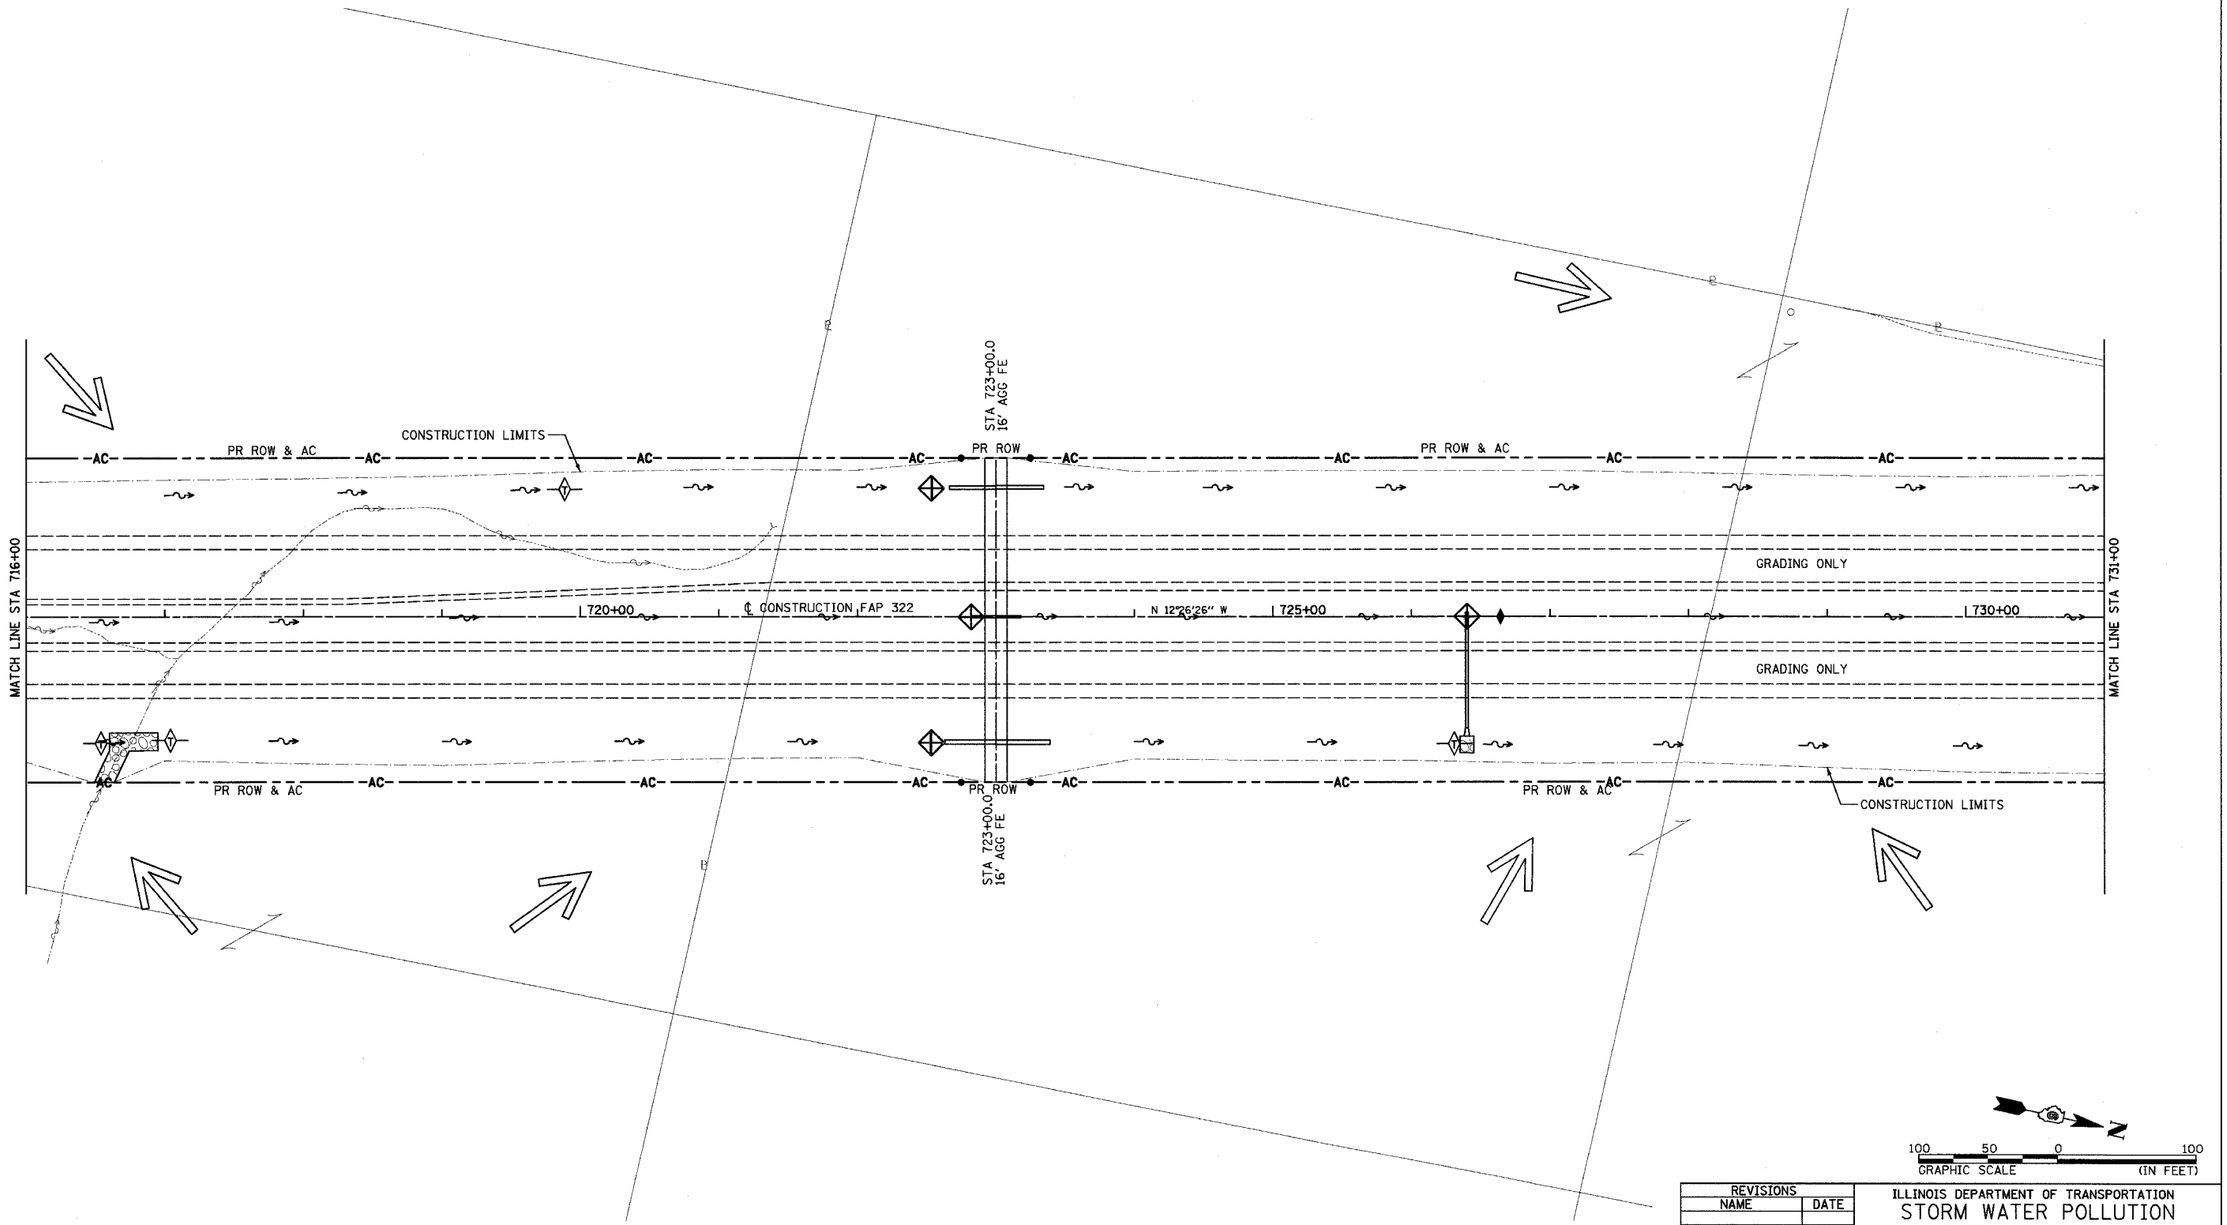

100 50 0 100
GRAPHIC SCALE (IN FEET)

REVISIONS NAME	DATE

ILLINOIS DEPARTMENT OF TRANSPORTATION

STORM WATER POLLUTION PREVENTION PLAN FAP 322 (US 51) SECTION 11-1 CHRISTIAN COUNTY

SCALE: 1"=50' DRAWN BY BDJ

DATE 3/18/05 CHECKED BY SEB

FAP 322 (US 51) STA 716+00 TO STA 731+00

NW 1/4 SEC 36, T13N, R1E, 3RD PM

3/29/2005

s:\Civil files\02132\non-tiedplans\141ss84.dgn