92677

F.A.P. RTE.	SECTION	COUNTY	TOTAL SHEETS	SHEET NO.
322	11-10	CHRISTIAN	310	155
STA.		TO STA.		
FED. ROAD DIST. NO.	ILLINOIS	FED. AID PROJECT		

SE 1/4 SEC 12, T13N, R1E, 3RD PM

NE 1/4 SEC 12, T13N, R1E, 3RD PM

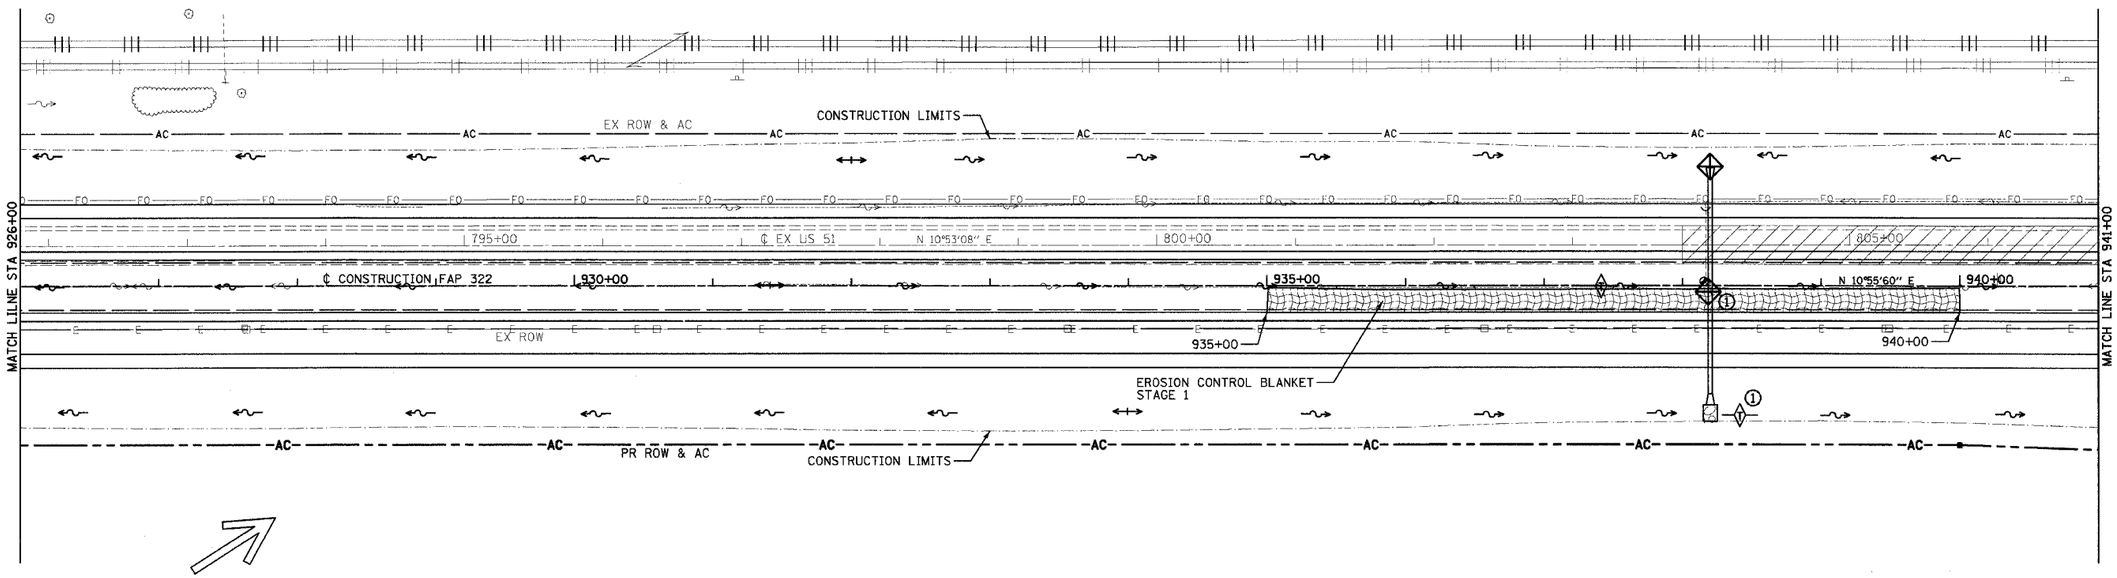

100 50 0 100
GRAPHIC SCALE (IN FEET)

REVISIONS NAME	DATE

ILLINOIS DEPARTMENT OF TRANSPORTATION

STORM WATER POLLUTION PREVENTION PLAN FAP 322 (US 51) SECTION 11-1 CHRISTIAN COUNTY

SCALE: 1"=50' DRAWN BY BDJ

DATE 3/18/05 CHECKED BY SEB

FAP 322 (US 51) STA 926+00 TO STA 941+00

3/29/2005

e:\2filesVR\23\2\sw-tho\sma\155ec18.dgn