92677

F.A.P. RTE.	SECTION	COUNTY	TOTAL SHEETS	SHEET NO.
322	11-10	CHRISTIAN	310	158
STA.		TO STA.		
FED. ROAD DIST. NO.	ILLINOIS	FED. AID PROJECT		

SE 1/4 SEC 1, T13N, R1E, 3RD PM

NE 1/4 SEC 1,
T13N, R1E, 3RD PM

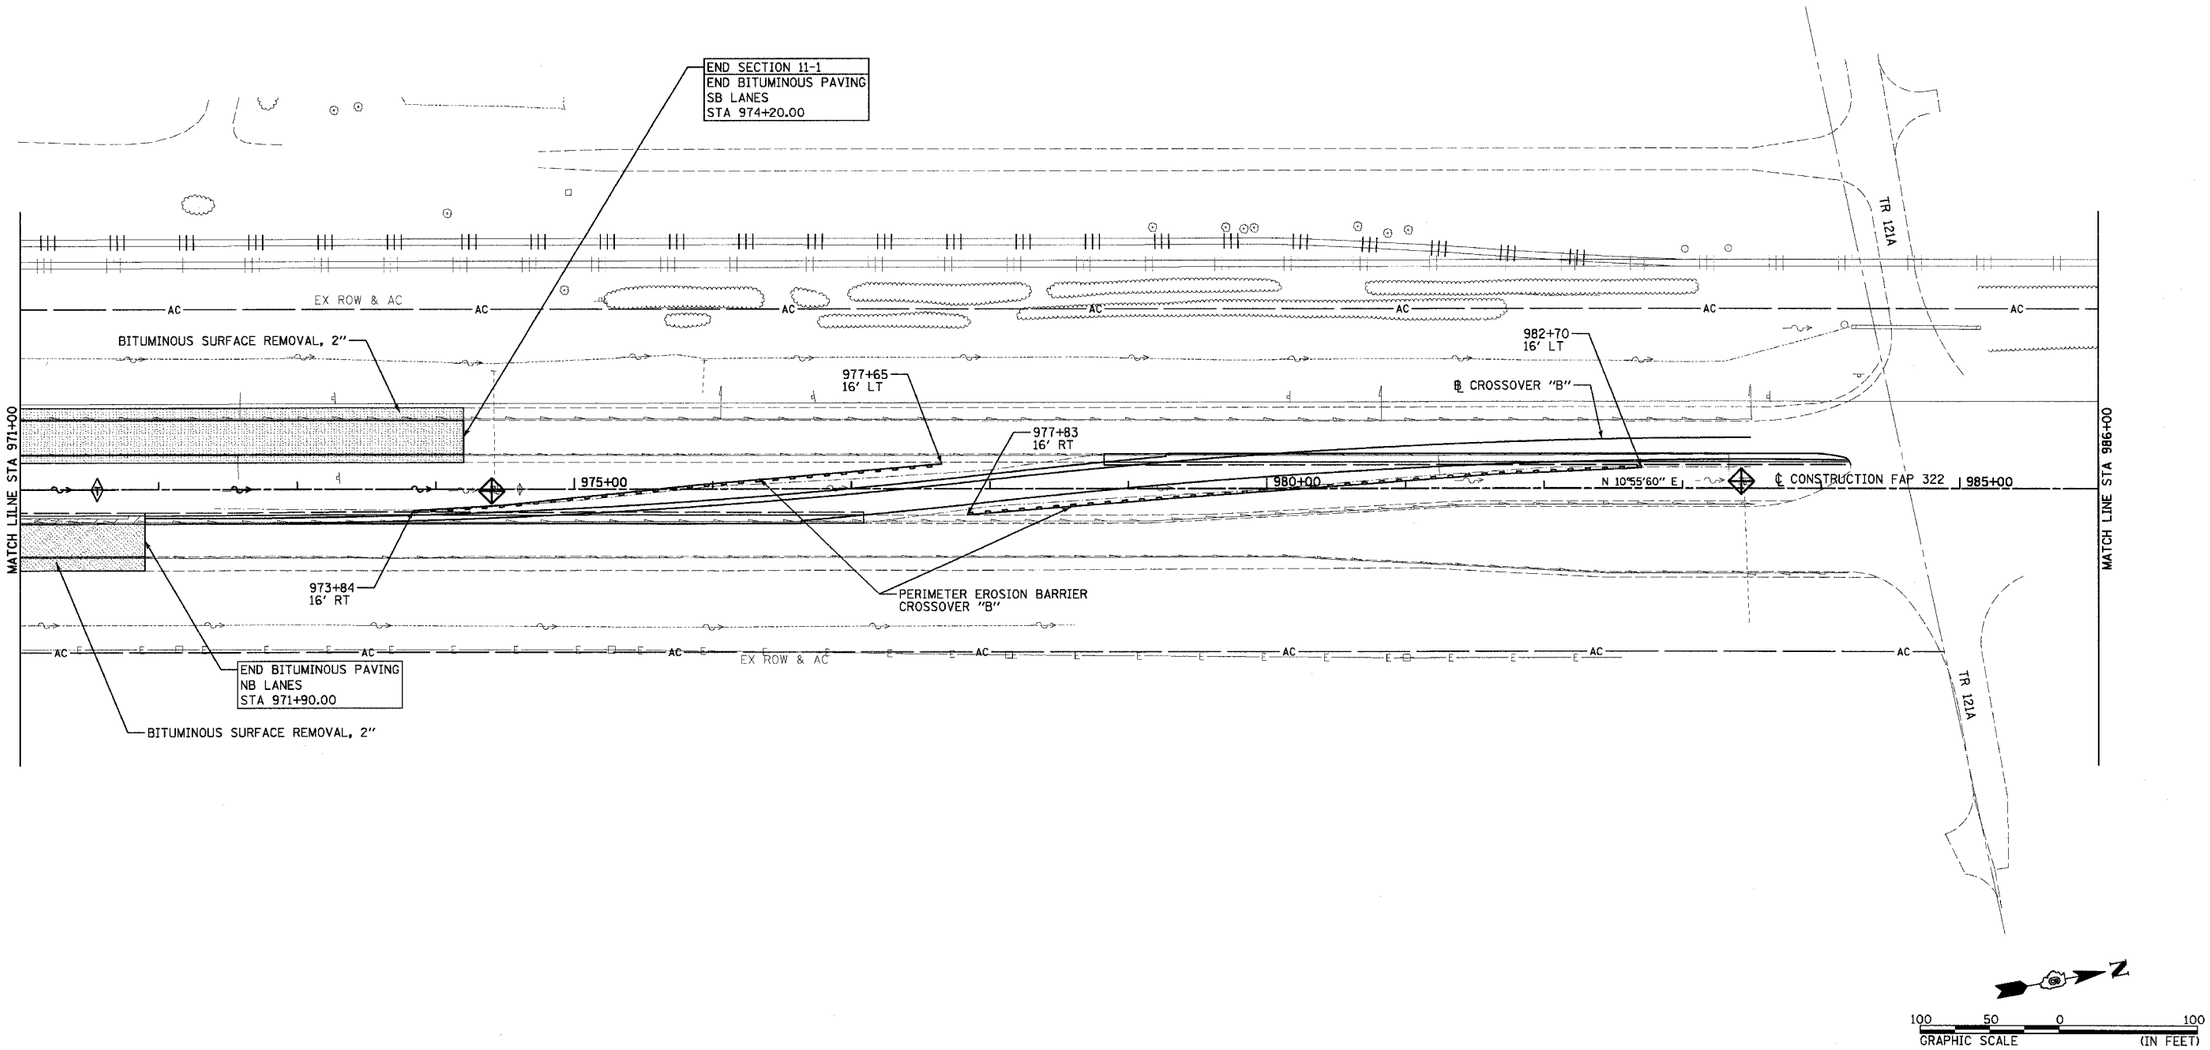

REVISIONS	
NAME	DATE

ILLINOIS DEPARTMENT OF TRANSPORTATION
STORM WATER POLLUTION
PREVENTION PLAN
FAP 322 (US 51)
SECTION 11-1
CHRISTIAN COUNTY

SCALE: 1"=50' DRAWN BY BDJ
DATE 3/18/05 CHECKED BY SEB

FAP 322 (US 51) STA 971+00 TO STA 986+00

SE 1/4 SEC 1, T13N, R1E, 3RD PM

3/29/2005

p:\01files\010329\rcrtnplans\158ec21.dgn