92677

| F.A.P. RTE. | SECTION | COUNTY | TOTAL SHEETS | SHEET NO. |
|---|---|---|---|---|
| 322 | 11-10 | CHRISTIAN | 310 | 167 |
| STA. | | TO STA. | | |
| FED. ROAD DIST. NO. | ILLINOIS | FED. AID PROJECT | | |

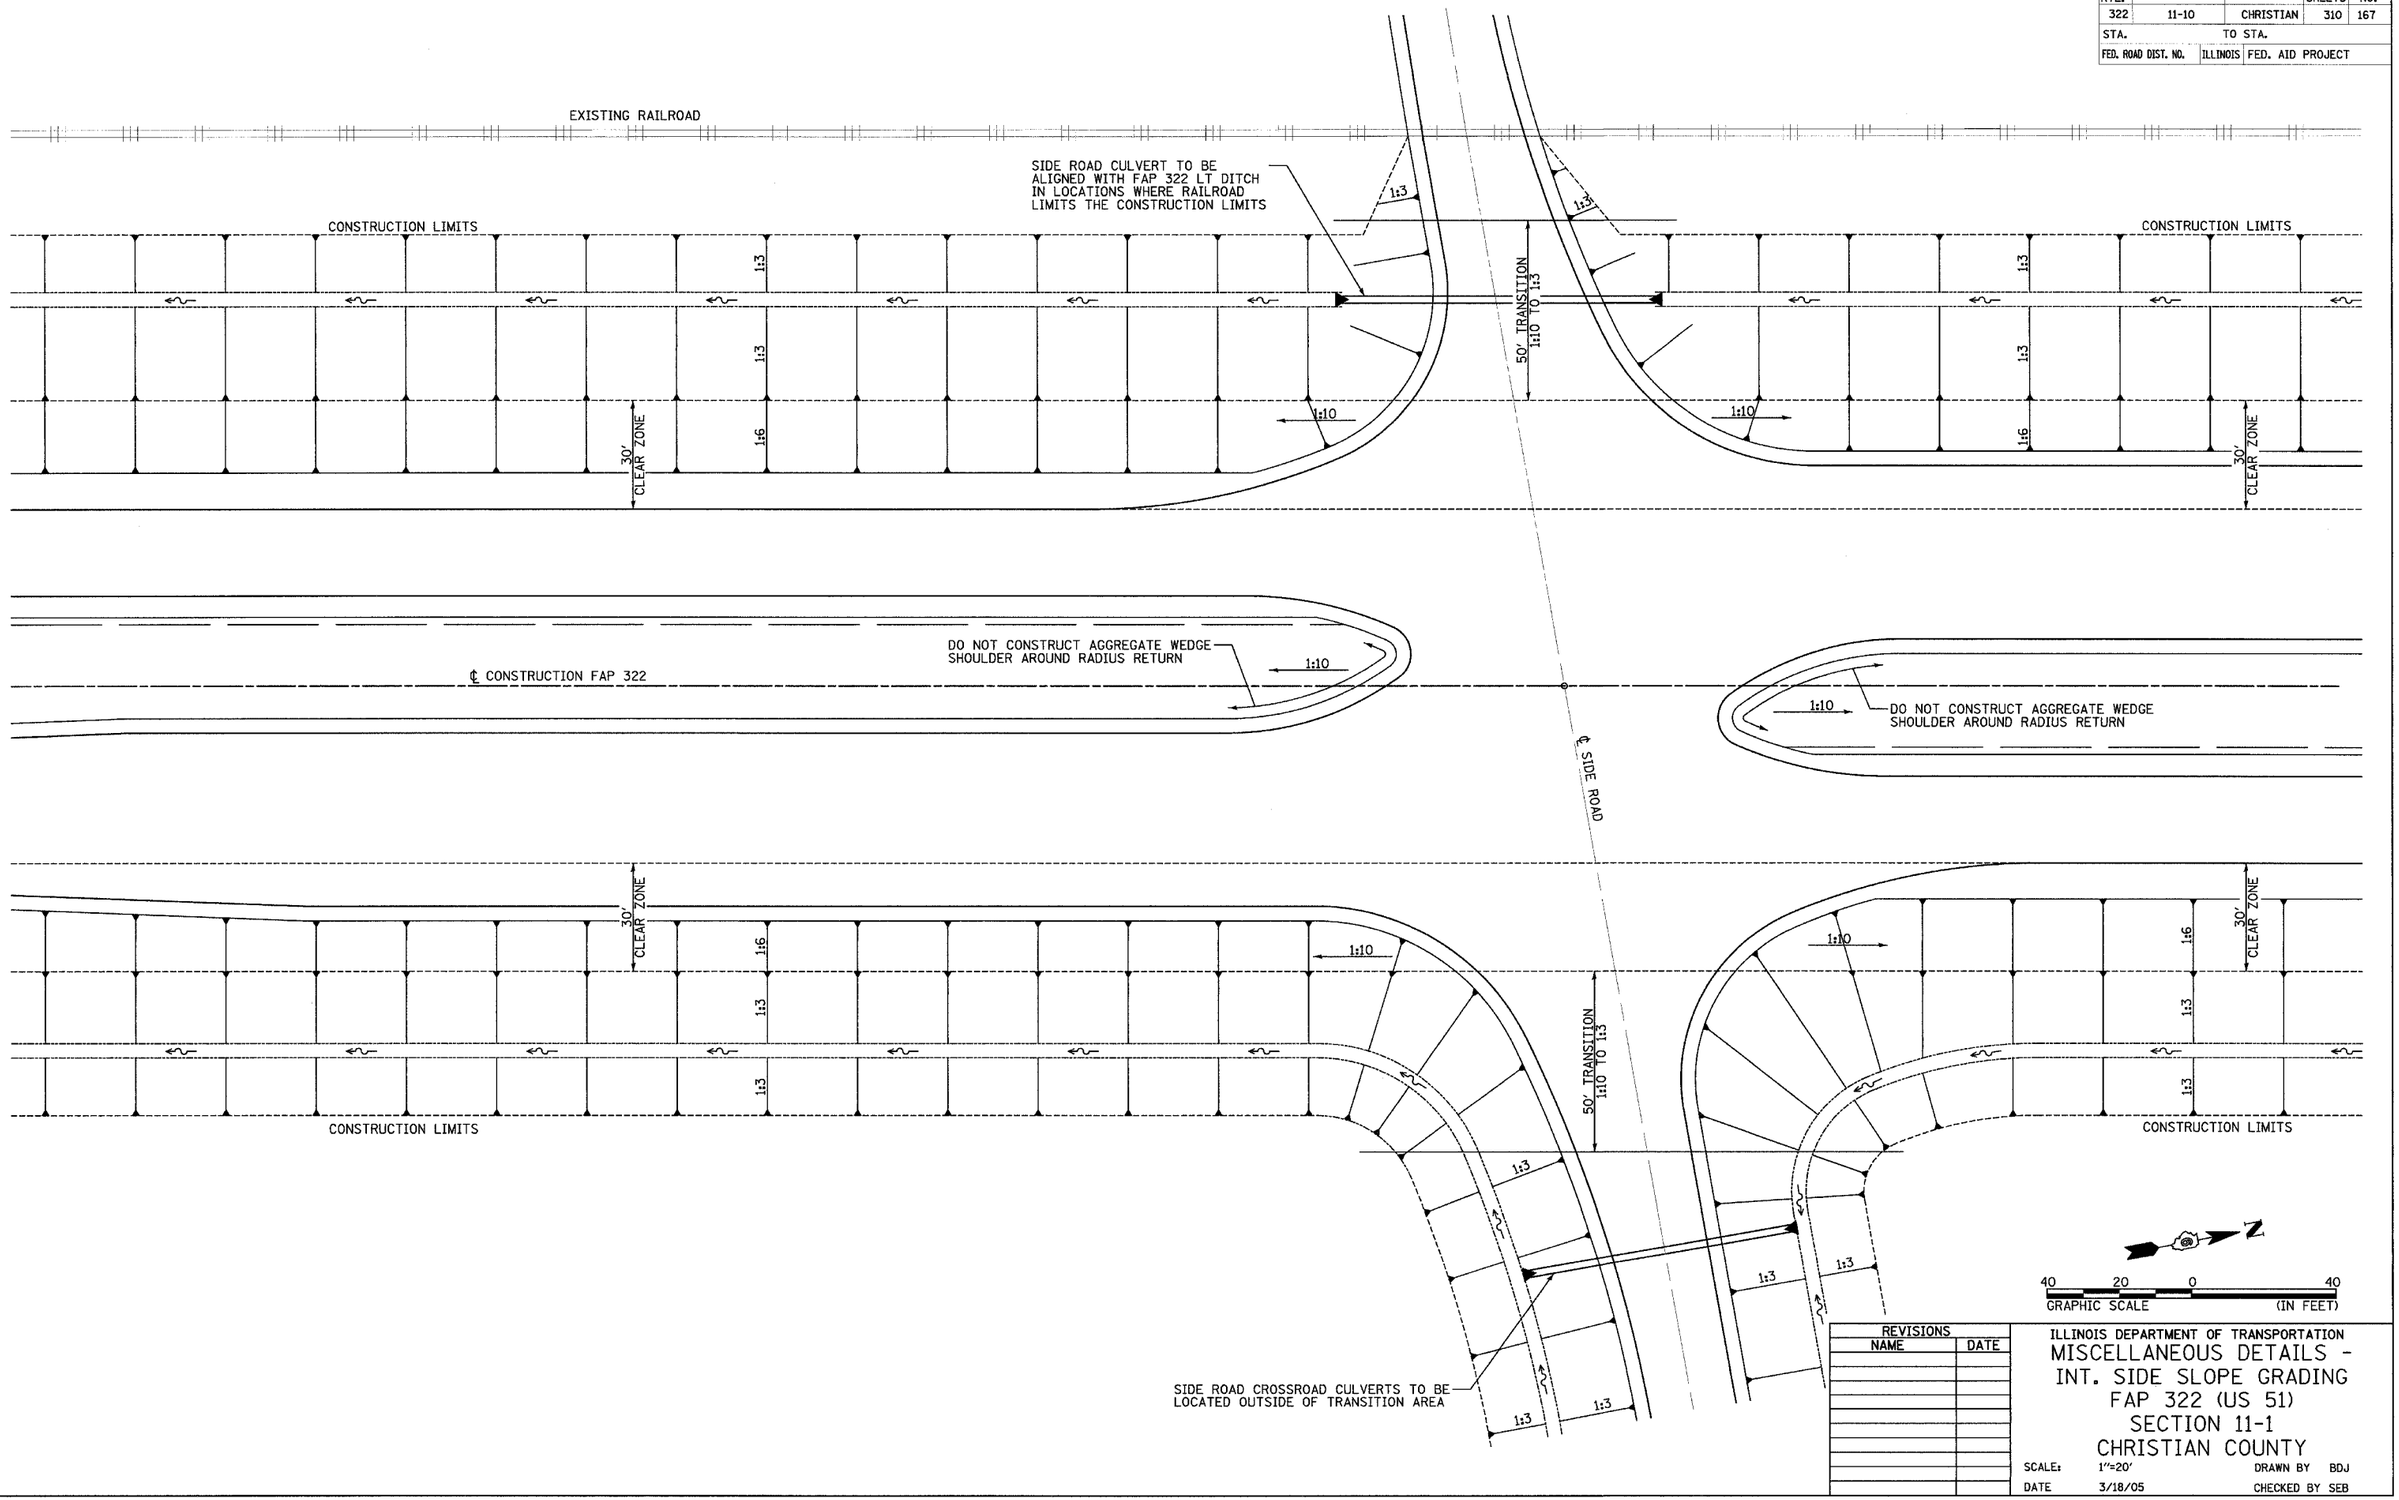


| REVISIONS | |
|---|---|
| NAME | DATE |
| | |
| | |
| | |
| | |
| | |
| | |
| | |
| | |
| | |

ILLINOIS DEPARTMENT OF TRANSPORTATION

# MISCELLANEOUS DETAILS - INT. SIDE SLOPE GRADING FAP 322 (US 51) SECTION 11-1 CHRISTIAN COUNTY

SCALE: 1"=20' DRAWN BY BDJ

DATE 3/18/05 CHECKED BY SEB

3/21/2005

D:\Dfiles\010323\Misc-rdfiles\167ss00.dgn