92677

F.A. RTE.	SECTION	COUNTY	TOTAL SHEETS	SHEET NO.
322	11-10	CHRISTIAN	310	170
STA.		TO STA.		
FED. ROAD DIST. NO.	ILLINOIS	FED. AID PROJECT		

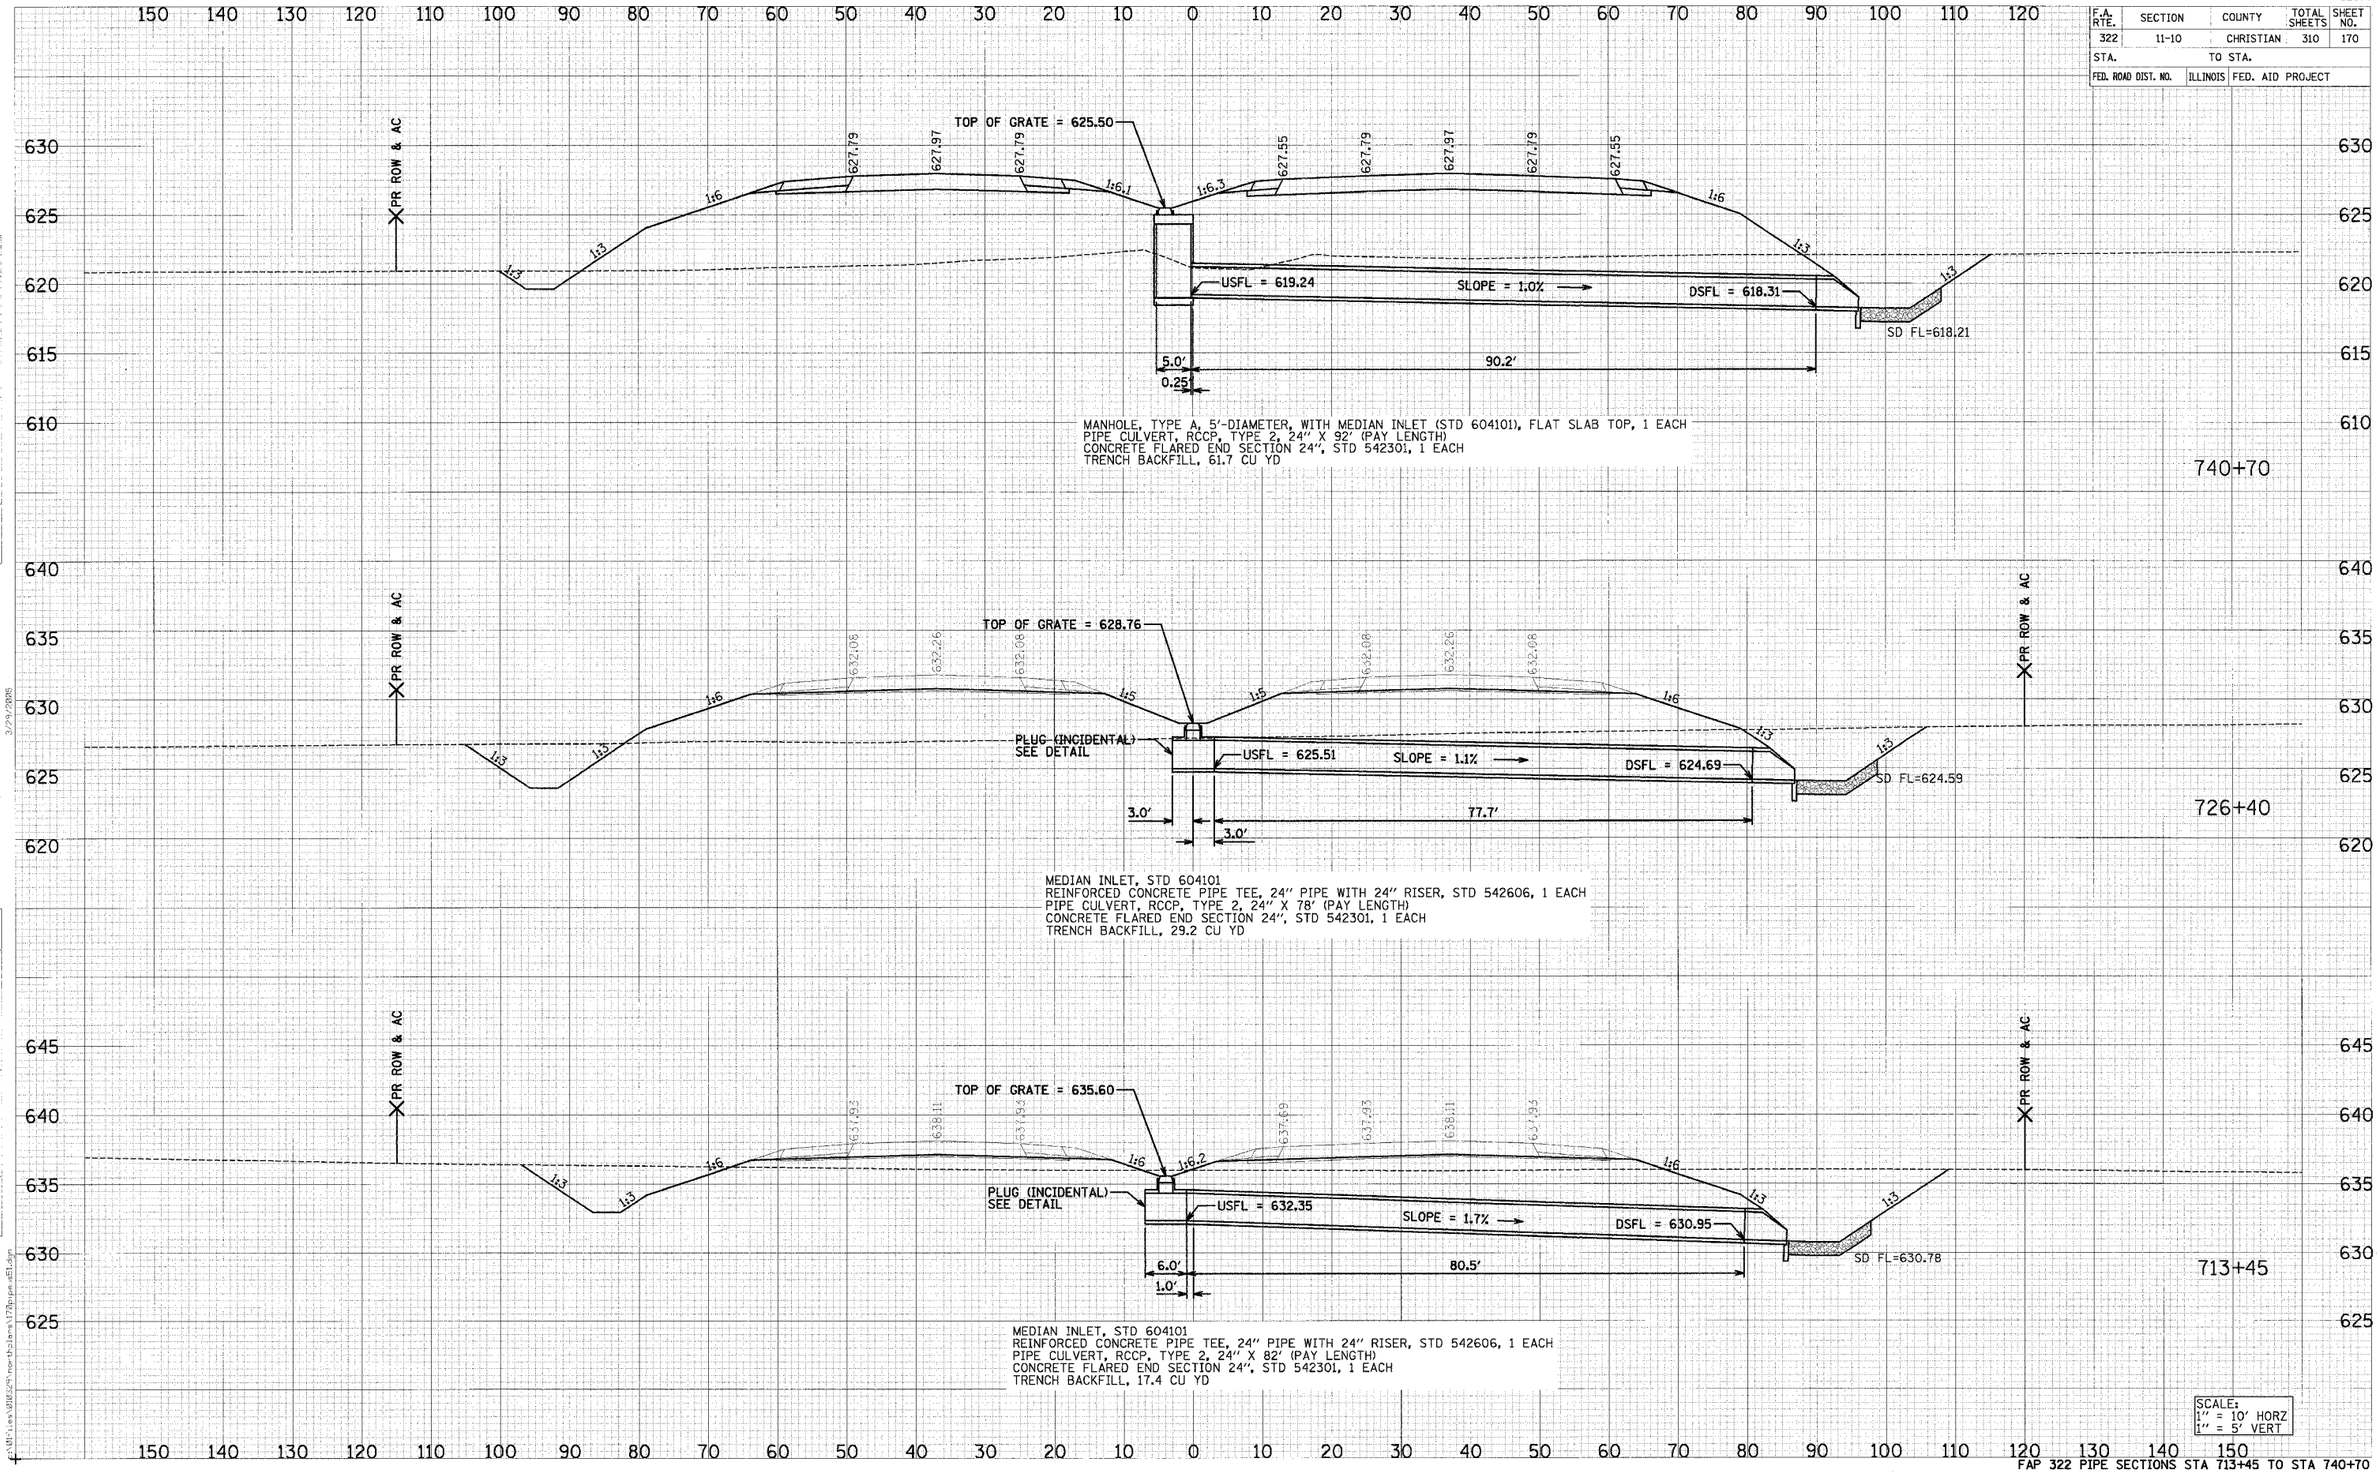

FAP 322 PIPE SECTIONS STA 713+45 TO STA 740+70

FINAL SURVEY | SURVEYED | PLOTTED | TEMPLATE | NOTE BOOK | AREAS CHECKED | NO. | BY | DATE

ORIGINAL SURVEY | SURVEYED | PLOTTED | TEMPLATE | NOTE BOOK | AREAS CHECKED | NO. | BY | DATE

3/29/2005

I:\MT\Jobs\MM324\Working\170pipesSTA.dgn