92677

F.A. RTE.	SECTION	COUNTY	TOTAL SHEETS	SHEET NO.
322	11-10	CHRISTIAN	310	174
STA.	TO STA.			
FED. ROAD DIST. NO.	ILLINOIS	FED. AID PROJECT		

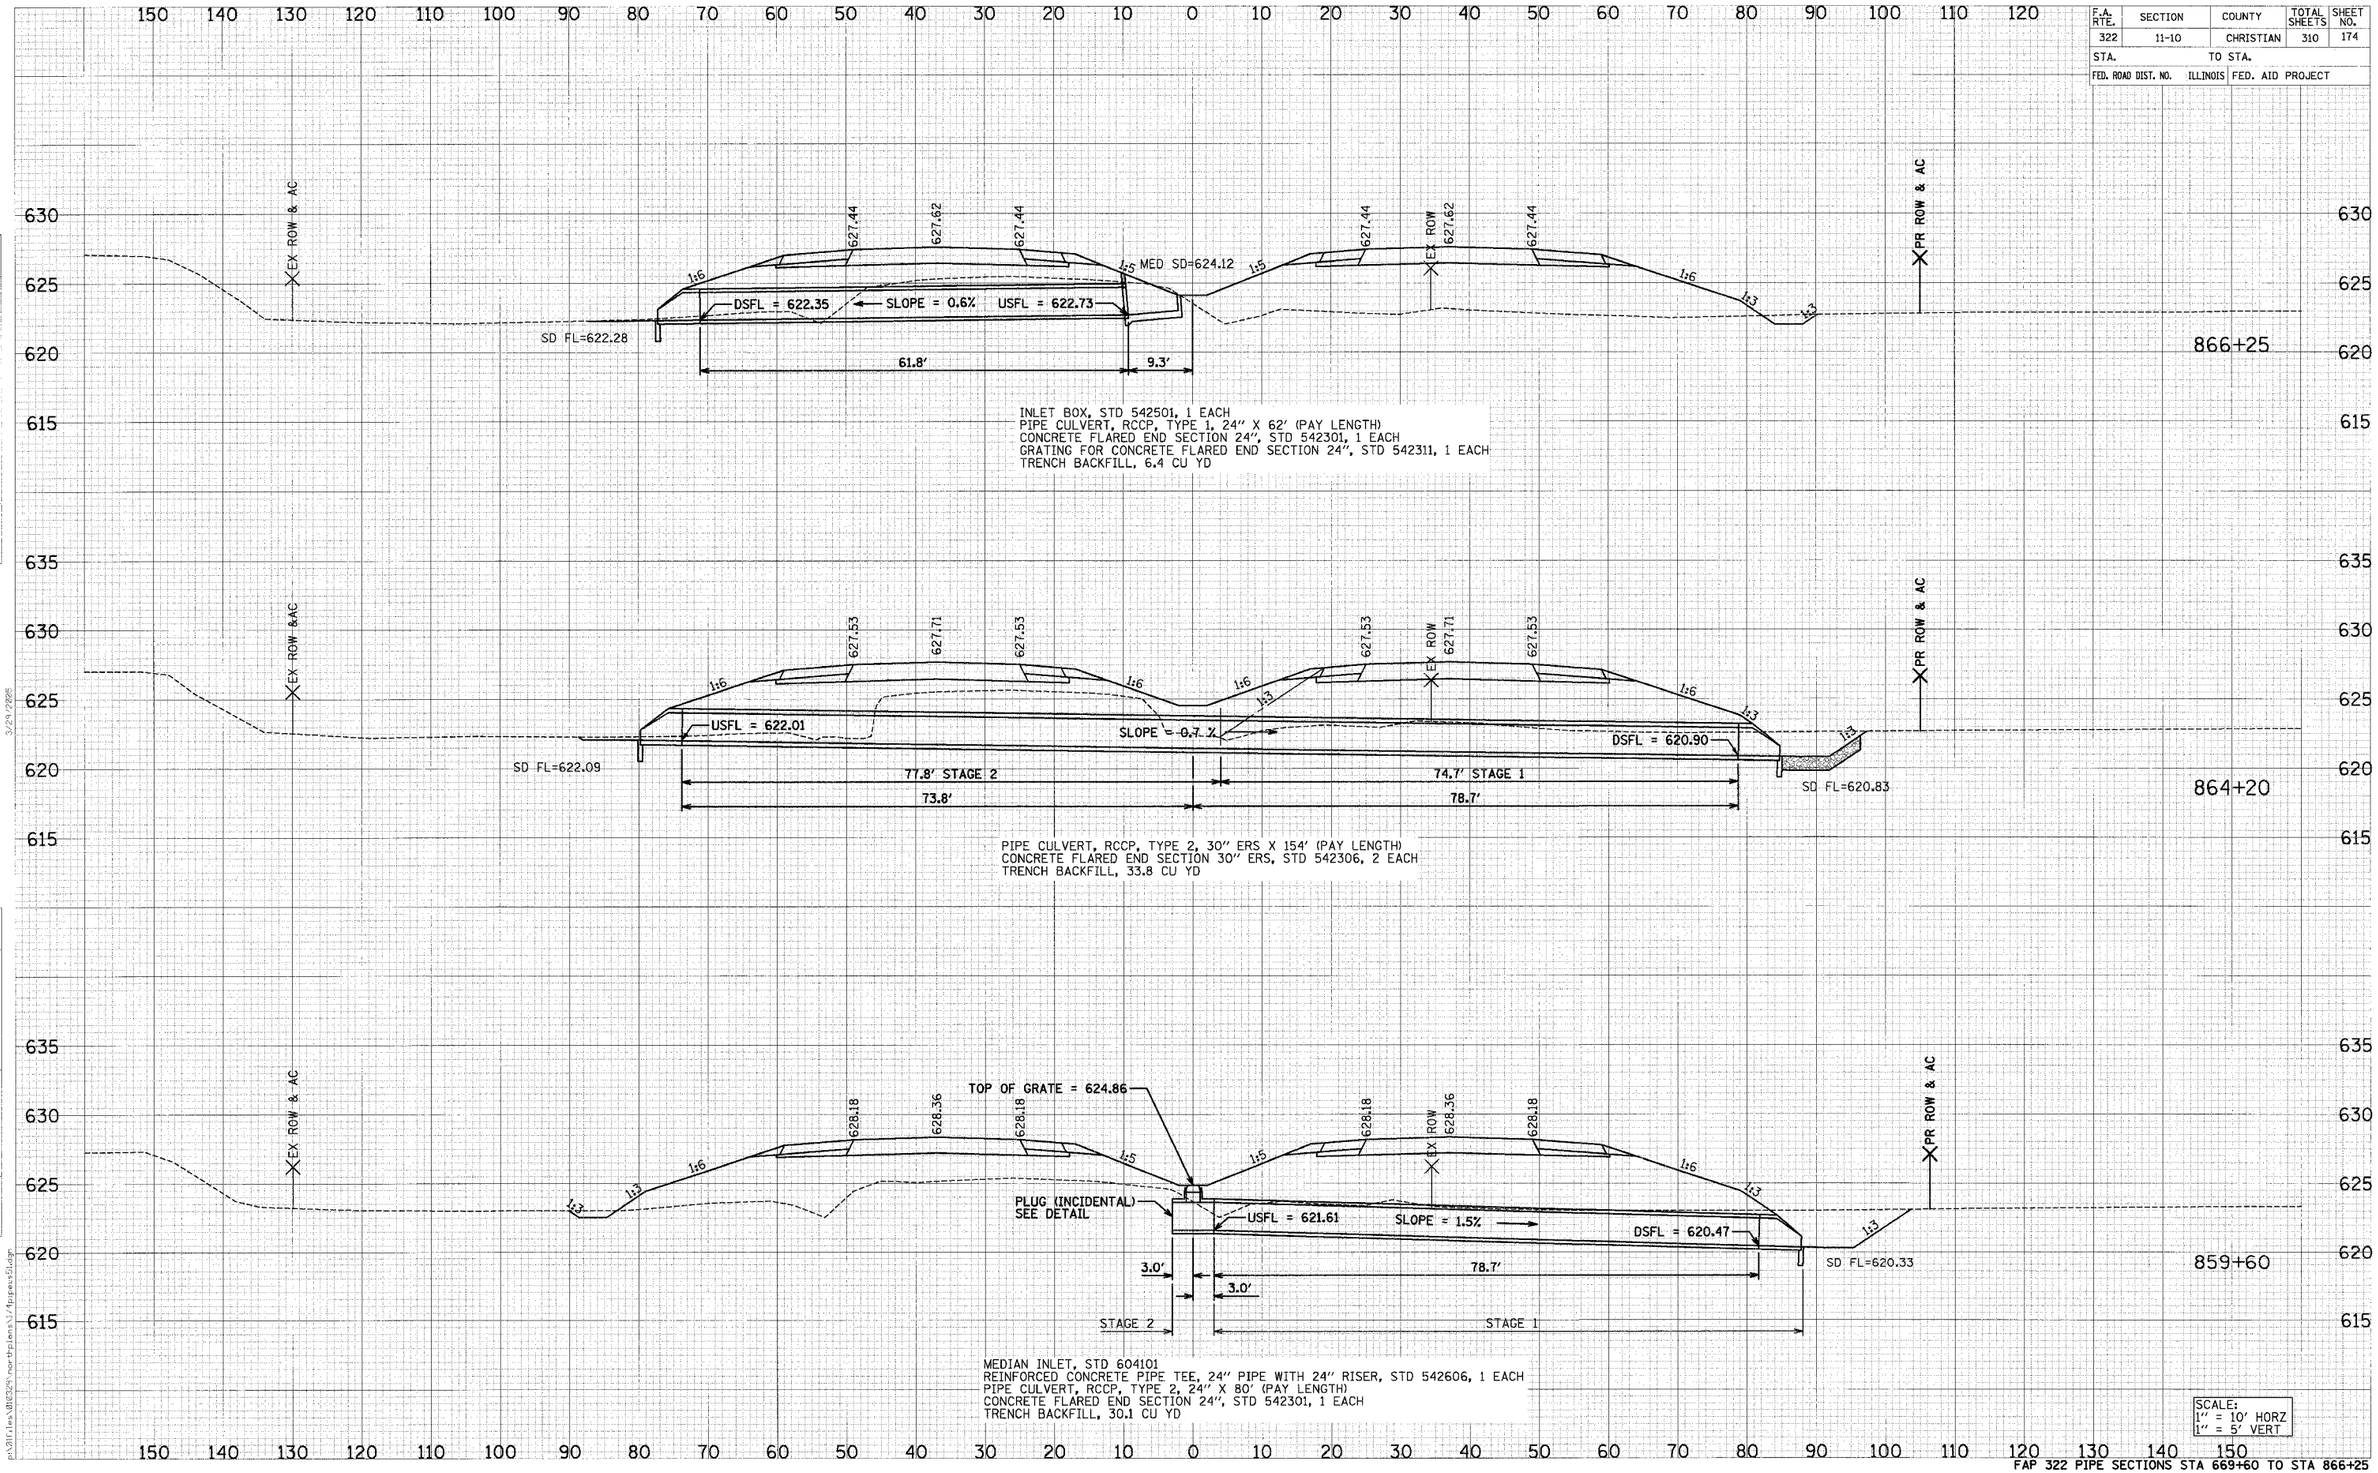

FAP 322 PIPE SECTIONS STA 669+60 TO STA 866+25

3/29/2026

p:\Civil\es\d62329\morphland\1/4pipes4sl.dgn