92677

F.A. RTE.	SECTION	COUNTY	TOTAL SHEETS	SHEET NO.
322	11-10	CHRISTIAN	310	176
STA.		TO STA.		
FED. ROAD DIST. NO.		ILLINOIS FED. AID PROJECT		

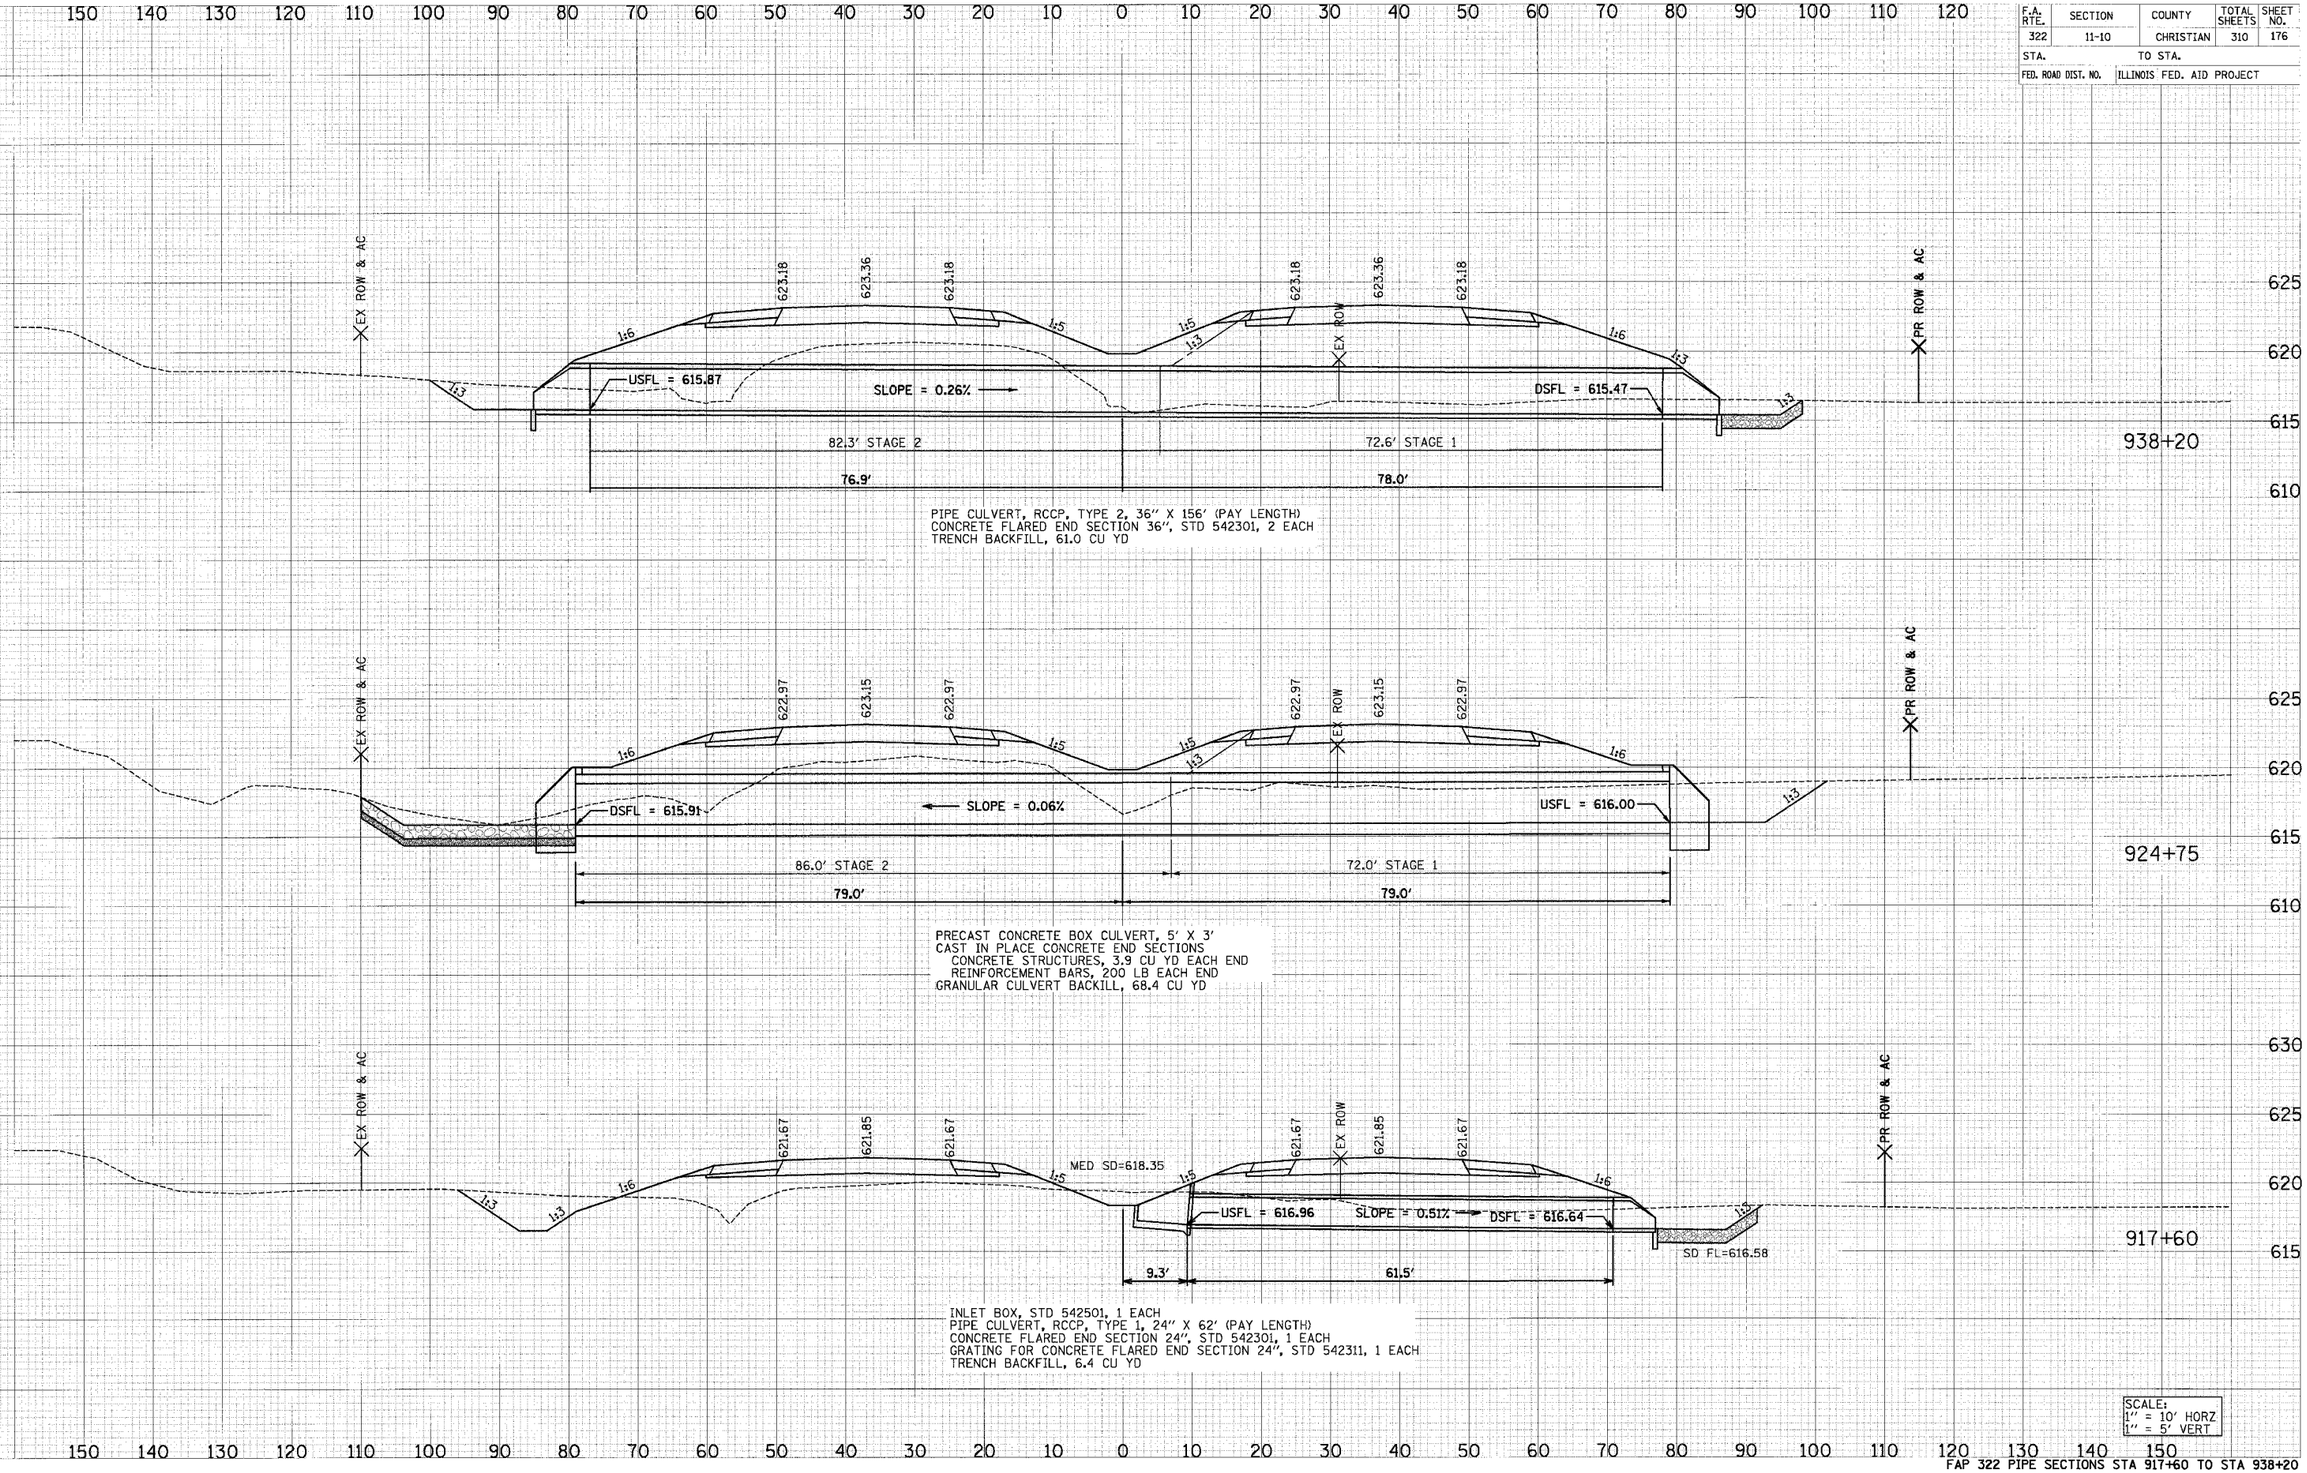

PIPE CULVERT, RCCP, TYPE 2, 36" X 156' (PAY LENGTH)
CONCRETE FLARED END SECTION 36", STD 542301, 2 EACH
TRENCH BACKFILL, 61.0 CU YD

PRECAST CONCRETE BOX CULVERT, 5' X 3'
CAST IN PLACE CONCRETE END SECTIONS
CONCRETE STRUCTURES, 3.9 CU YD EACH END
REINFORCEMENT BARS, 200 LB EACH END
GRANULAR CULVERT BACKILL, 68.4 CU YD

INLET BOX, STD 542501, 1 EACH
PIPE CULVERT, RCCP, TYPE 1, 24" X 62' (PAY LENGTH)
CONCRETE FLARED END SECTION 24", STD 542301, 1 EACH
GRATING FOR CONCRETE FLARED END SECTION 24", STD 542311, 1 EACH
TRENCH BACKFILL, 6.4 CU YD

SCALE:
1" = 10' HORZ
1" = 5' VERT

FAP 322 PIPE SECTIONS STA 917+60 TO STA 938+20

3/25/2005

p:\01files\01032\morphplans\76pipeus01.dgn