92677

F.A. RTE.	SECTION	COUNTY	TOTAL SHEETS	SHEET NO.
322	11-10	CHRISTIAN	310	205
STA.	TO STA.			
FED. ROAD DIST. NO.	ILLINOIS	FED. AID PROJECT		

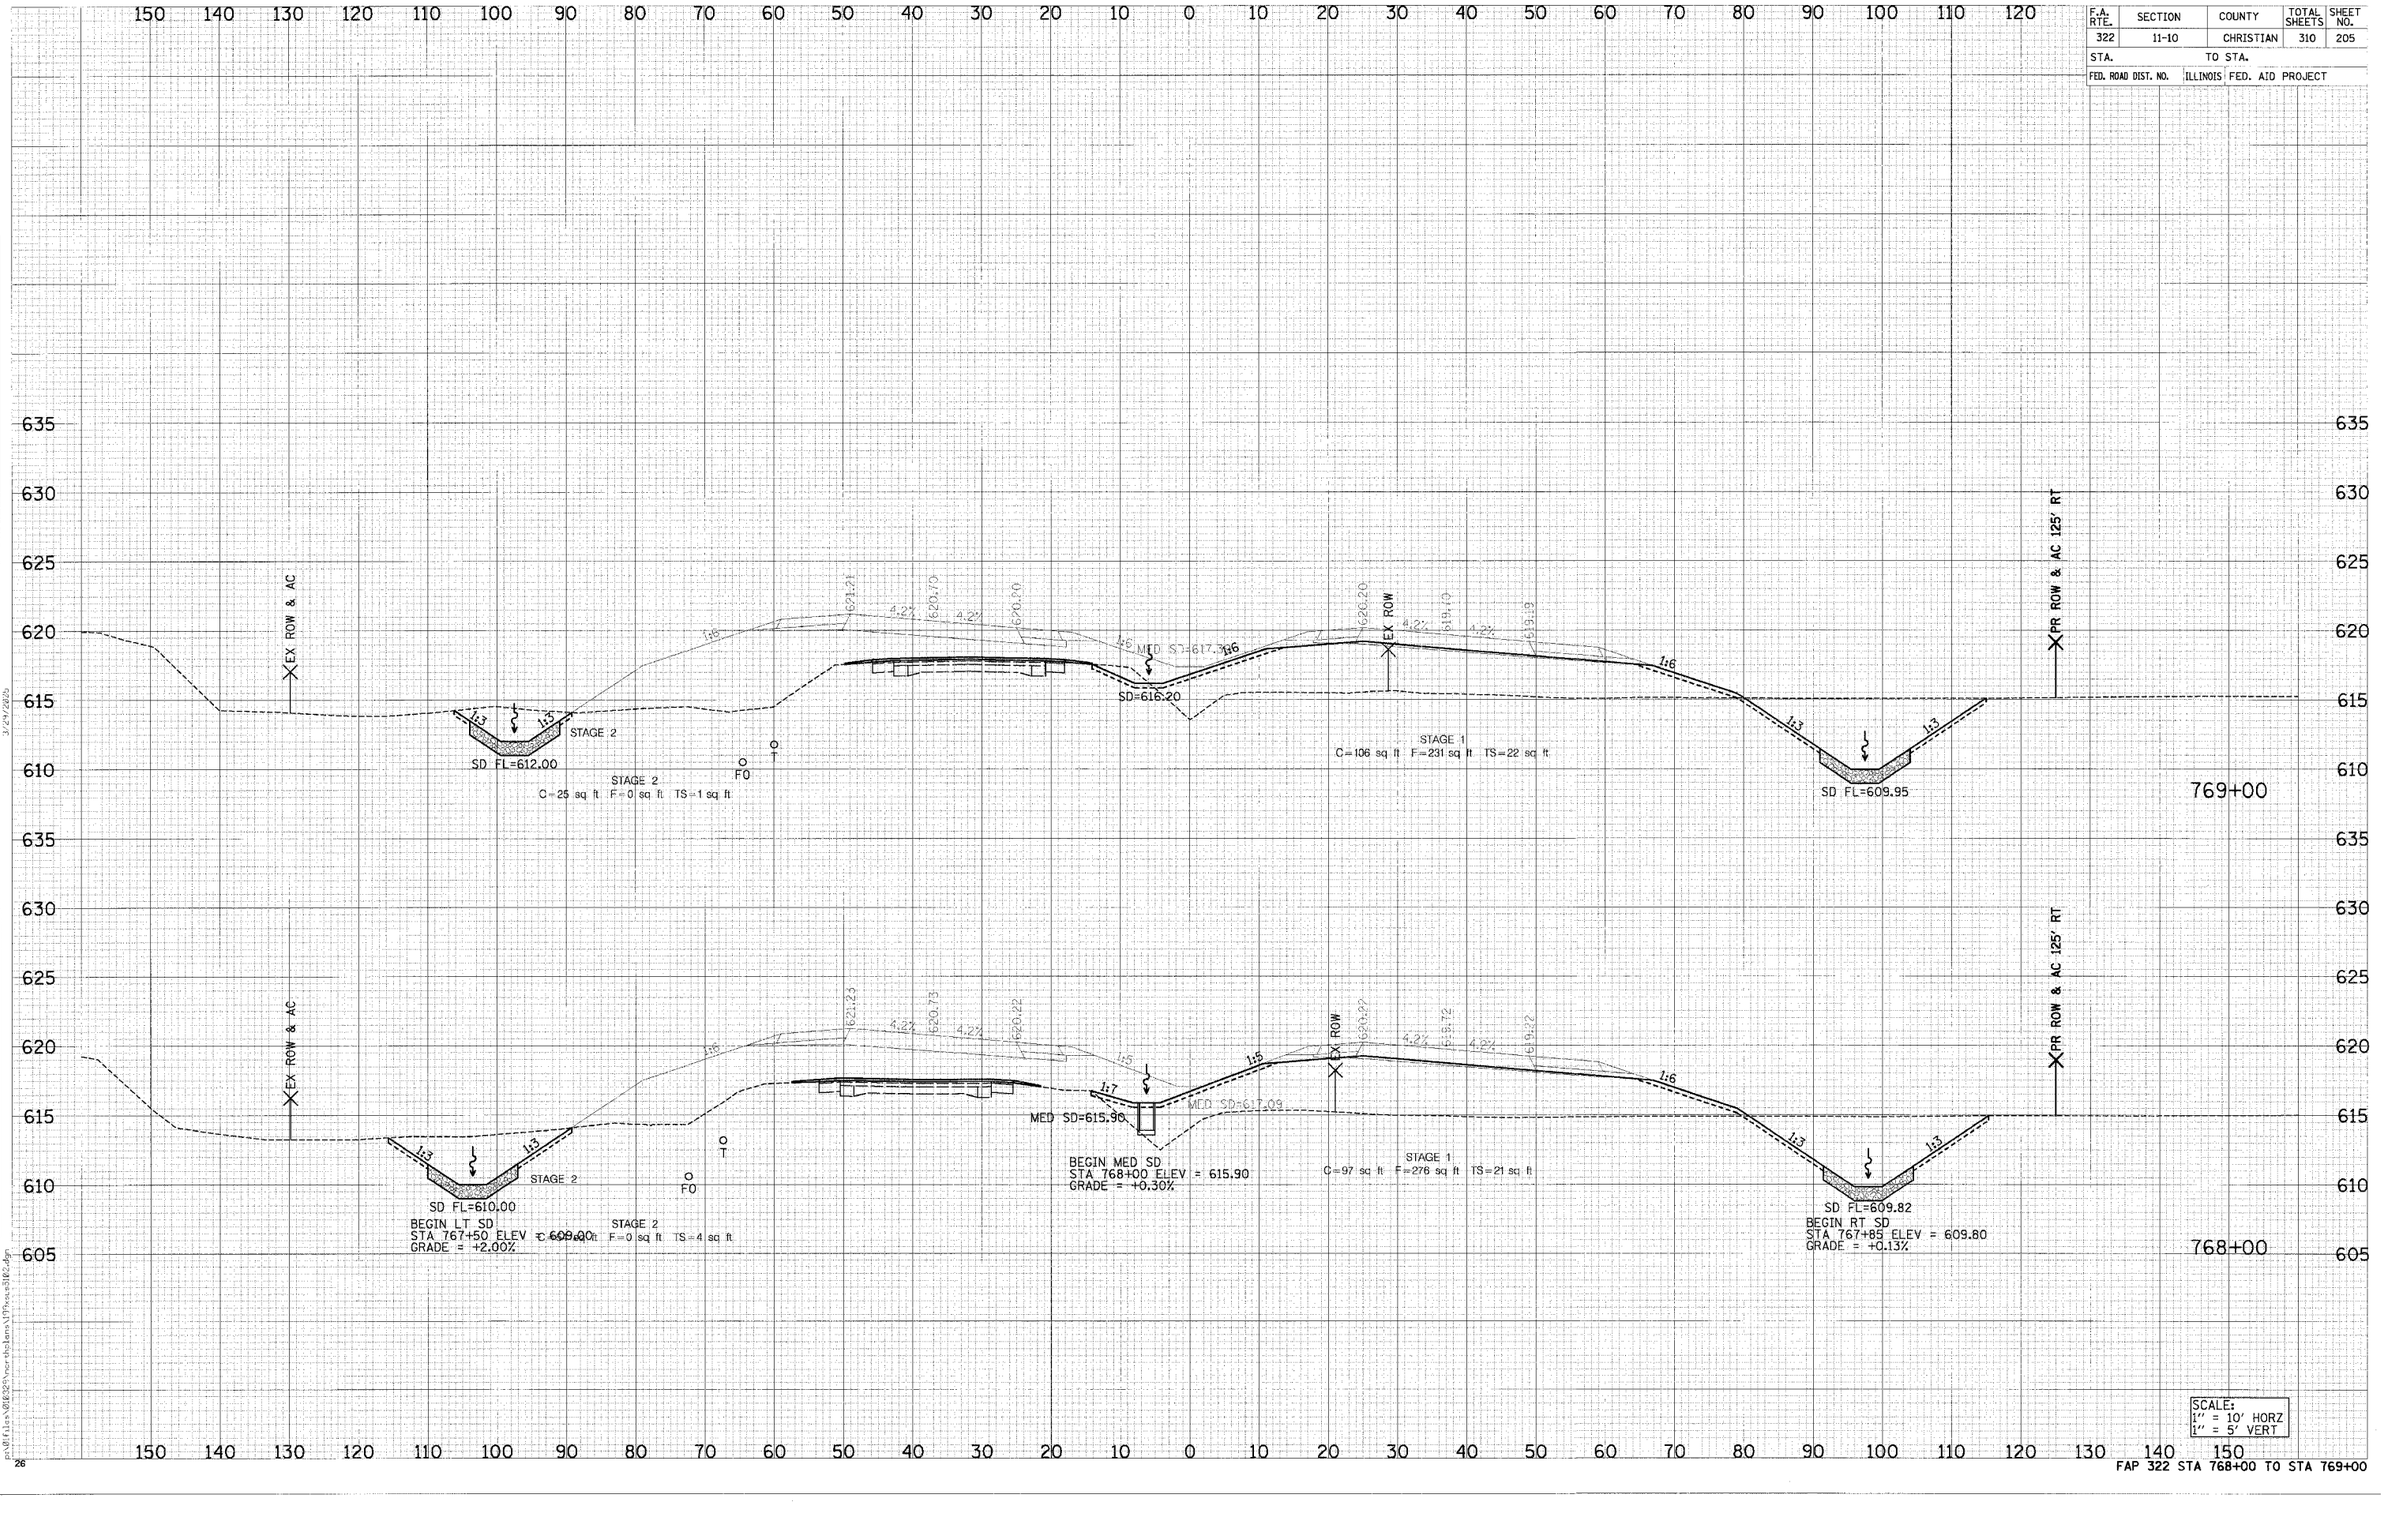

SCALE:
1" = 10' HORZ
1" = 5' VERT

FAP 322 STA 768+00 TO STA 769+00

p:\ffiles\081832\merchplans\177cross-SHEET.dgn
3/24/2025
26