92677

F.A. RTE.	SECTION	COUNTY	TOTAL SHEETS	SHEET NO.
322	11-10	CHRISTIAN	310	249
STA.		TO STA.		
FED. ROAD DIST. NO.	ILLINOIS	FED. AID PROJECT		

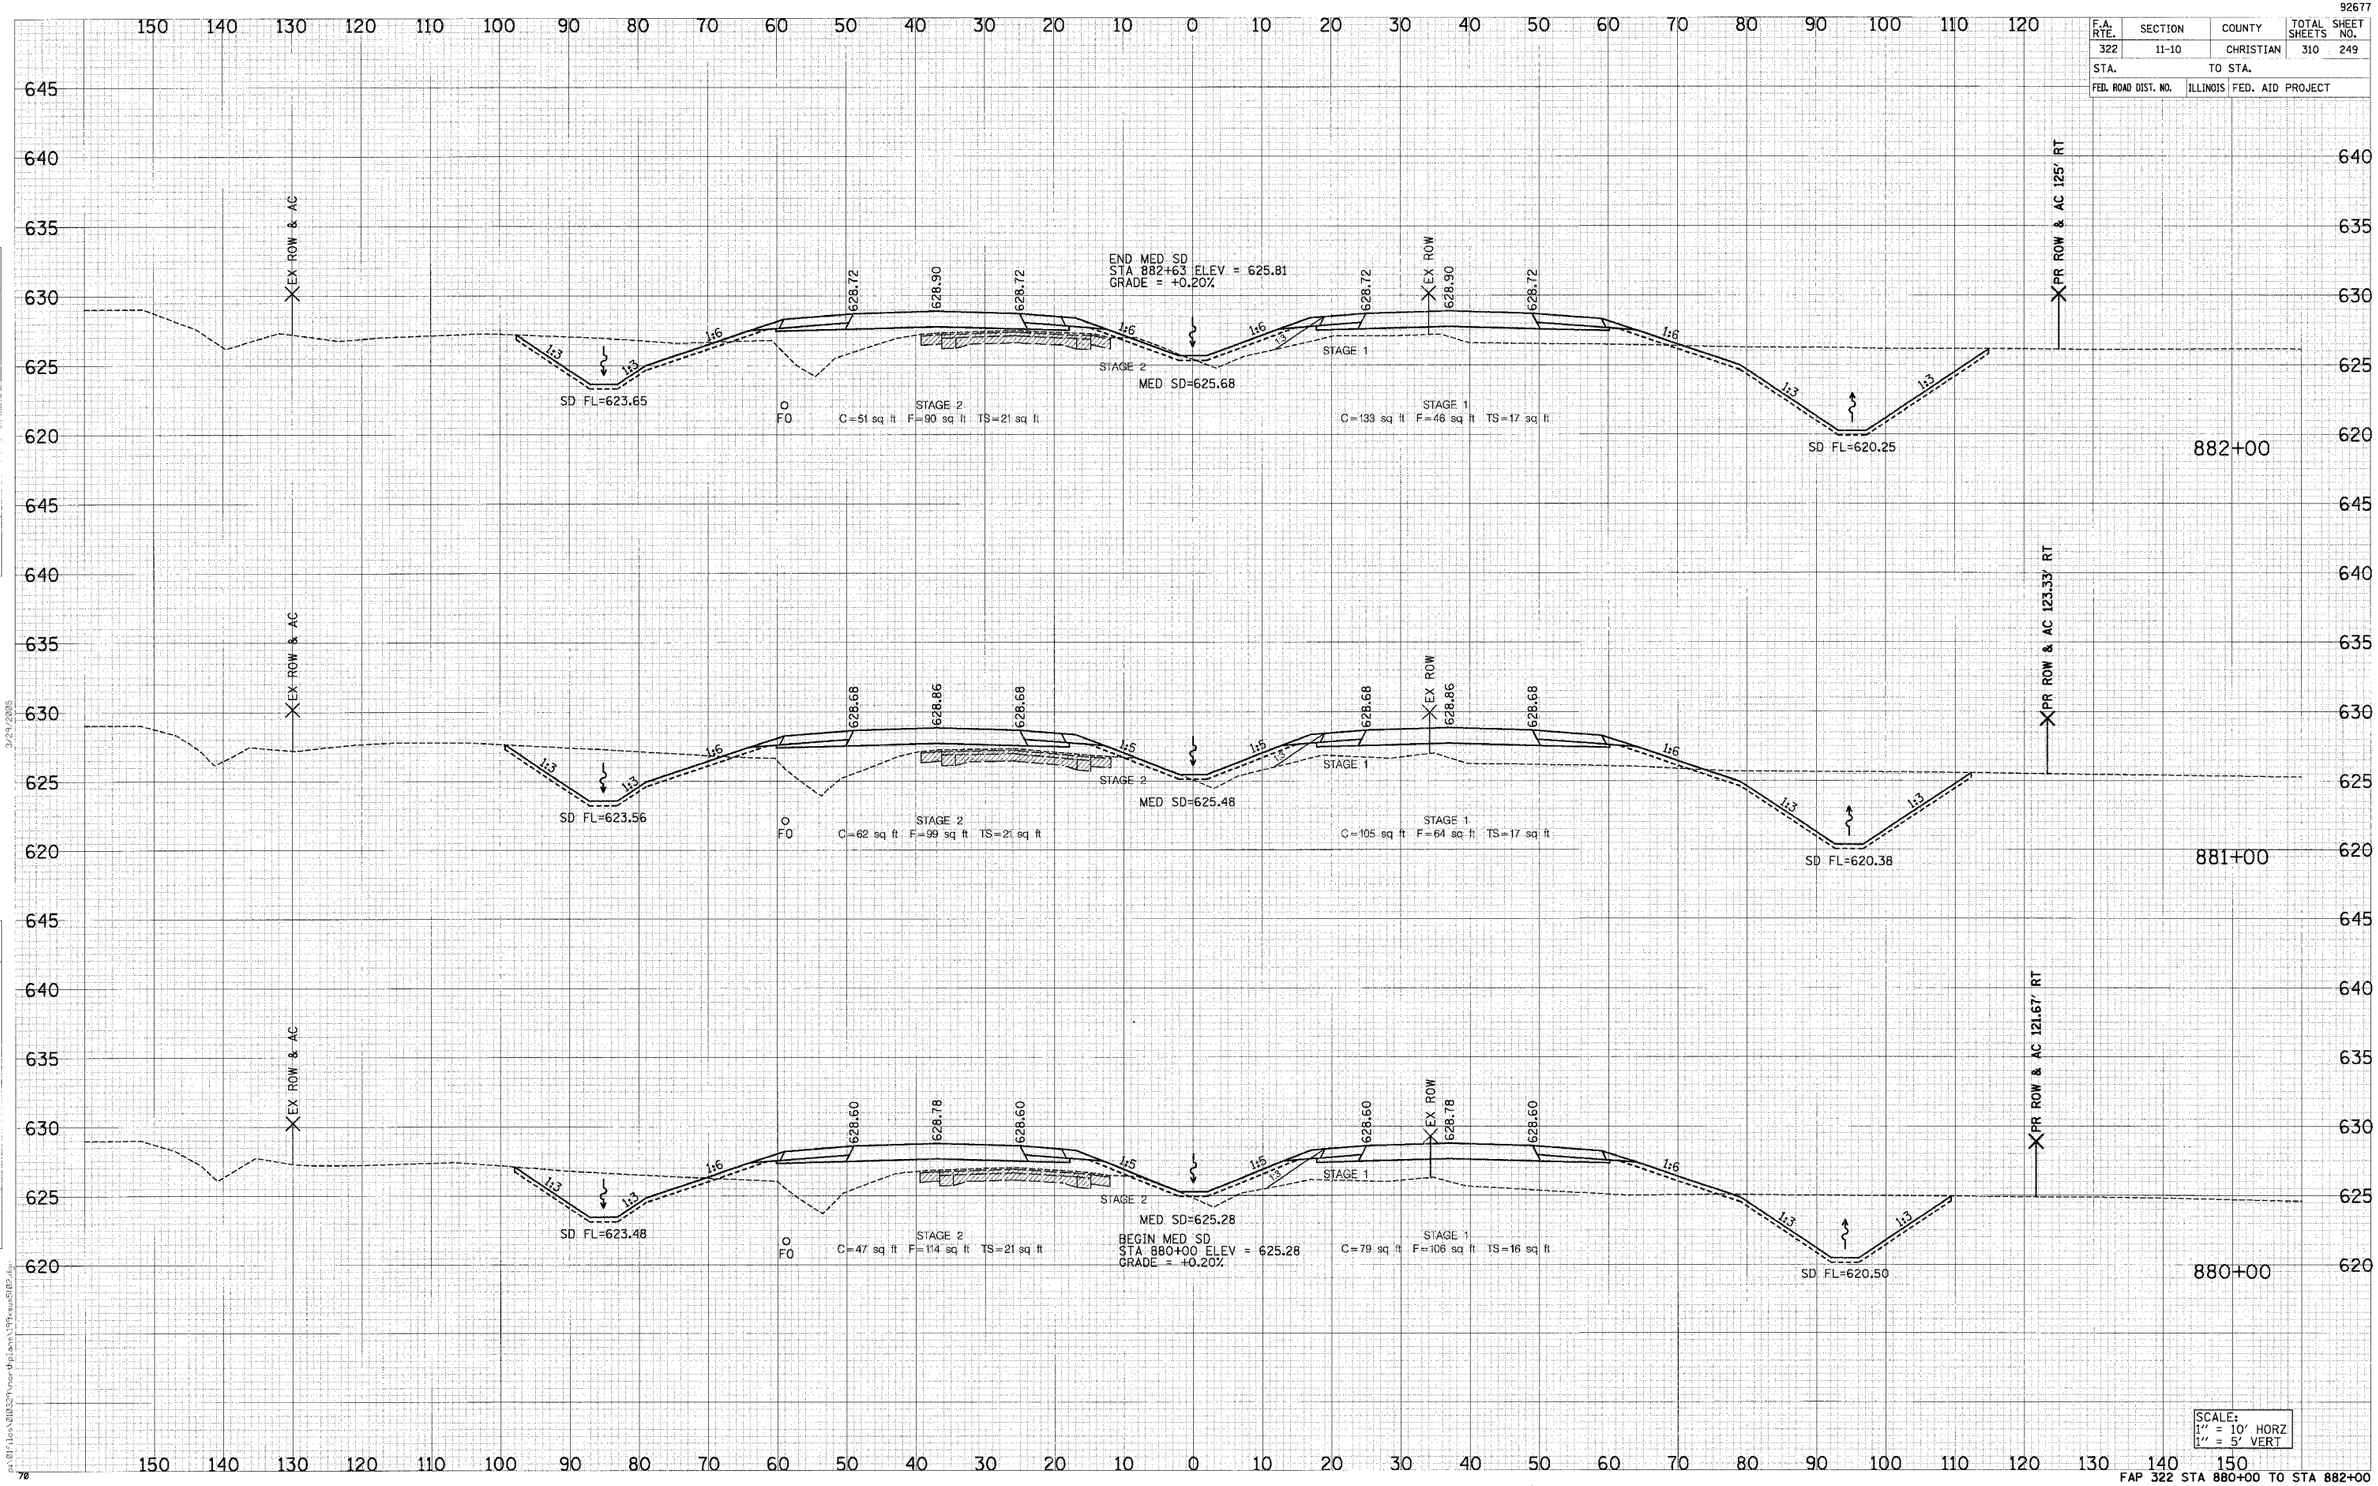

FAP 322 STA 880+00 TO STA 882+00

3/29/2005

ORIGINAL SURVEY — NOTE ROCK — SURVEYED — PLOTTED — TEMPLATE — AREAS — AREAS CHECKED — DATE — BY — NO.

FINAL SURVEY — NOTE ROCK — SURVEYED — PLOTTED — TEMPLATE — AREAS — AREAS CHECKED — DATE — BY — NO.