92677

F.A. RTE.	SECTION	COUNTY	TOTAL SHEETS	SHEET NO.
322	11-10	CHRISTIAN	310	250
STA.		TO STA.		
FED. ROAD DIST. NO.		ILLINOIS FED. AID PROJECT		

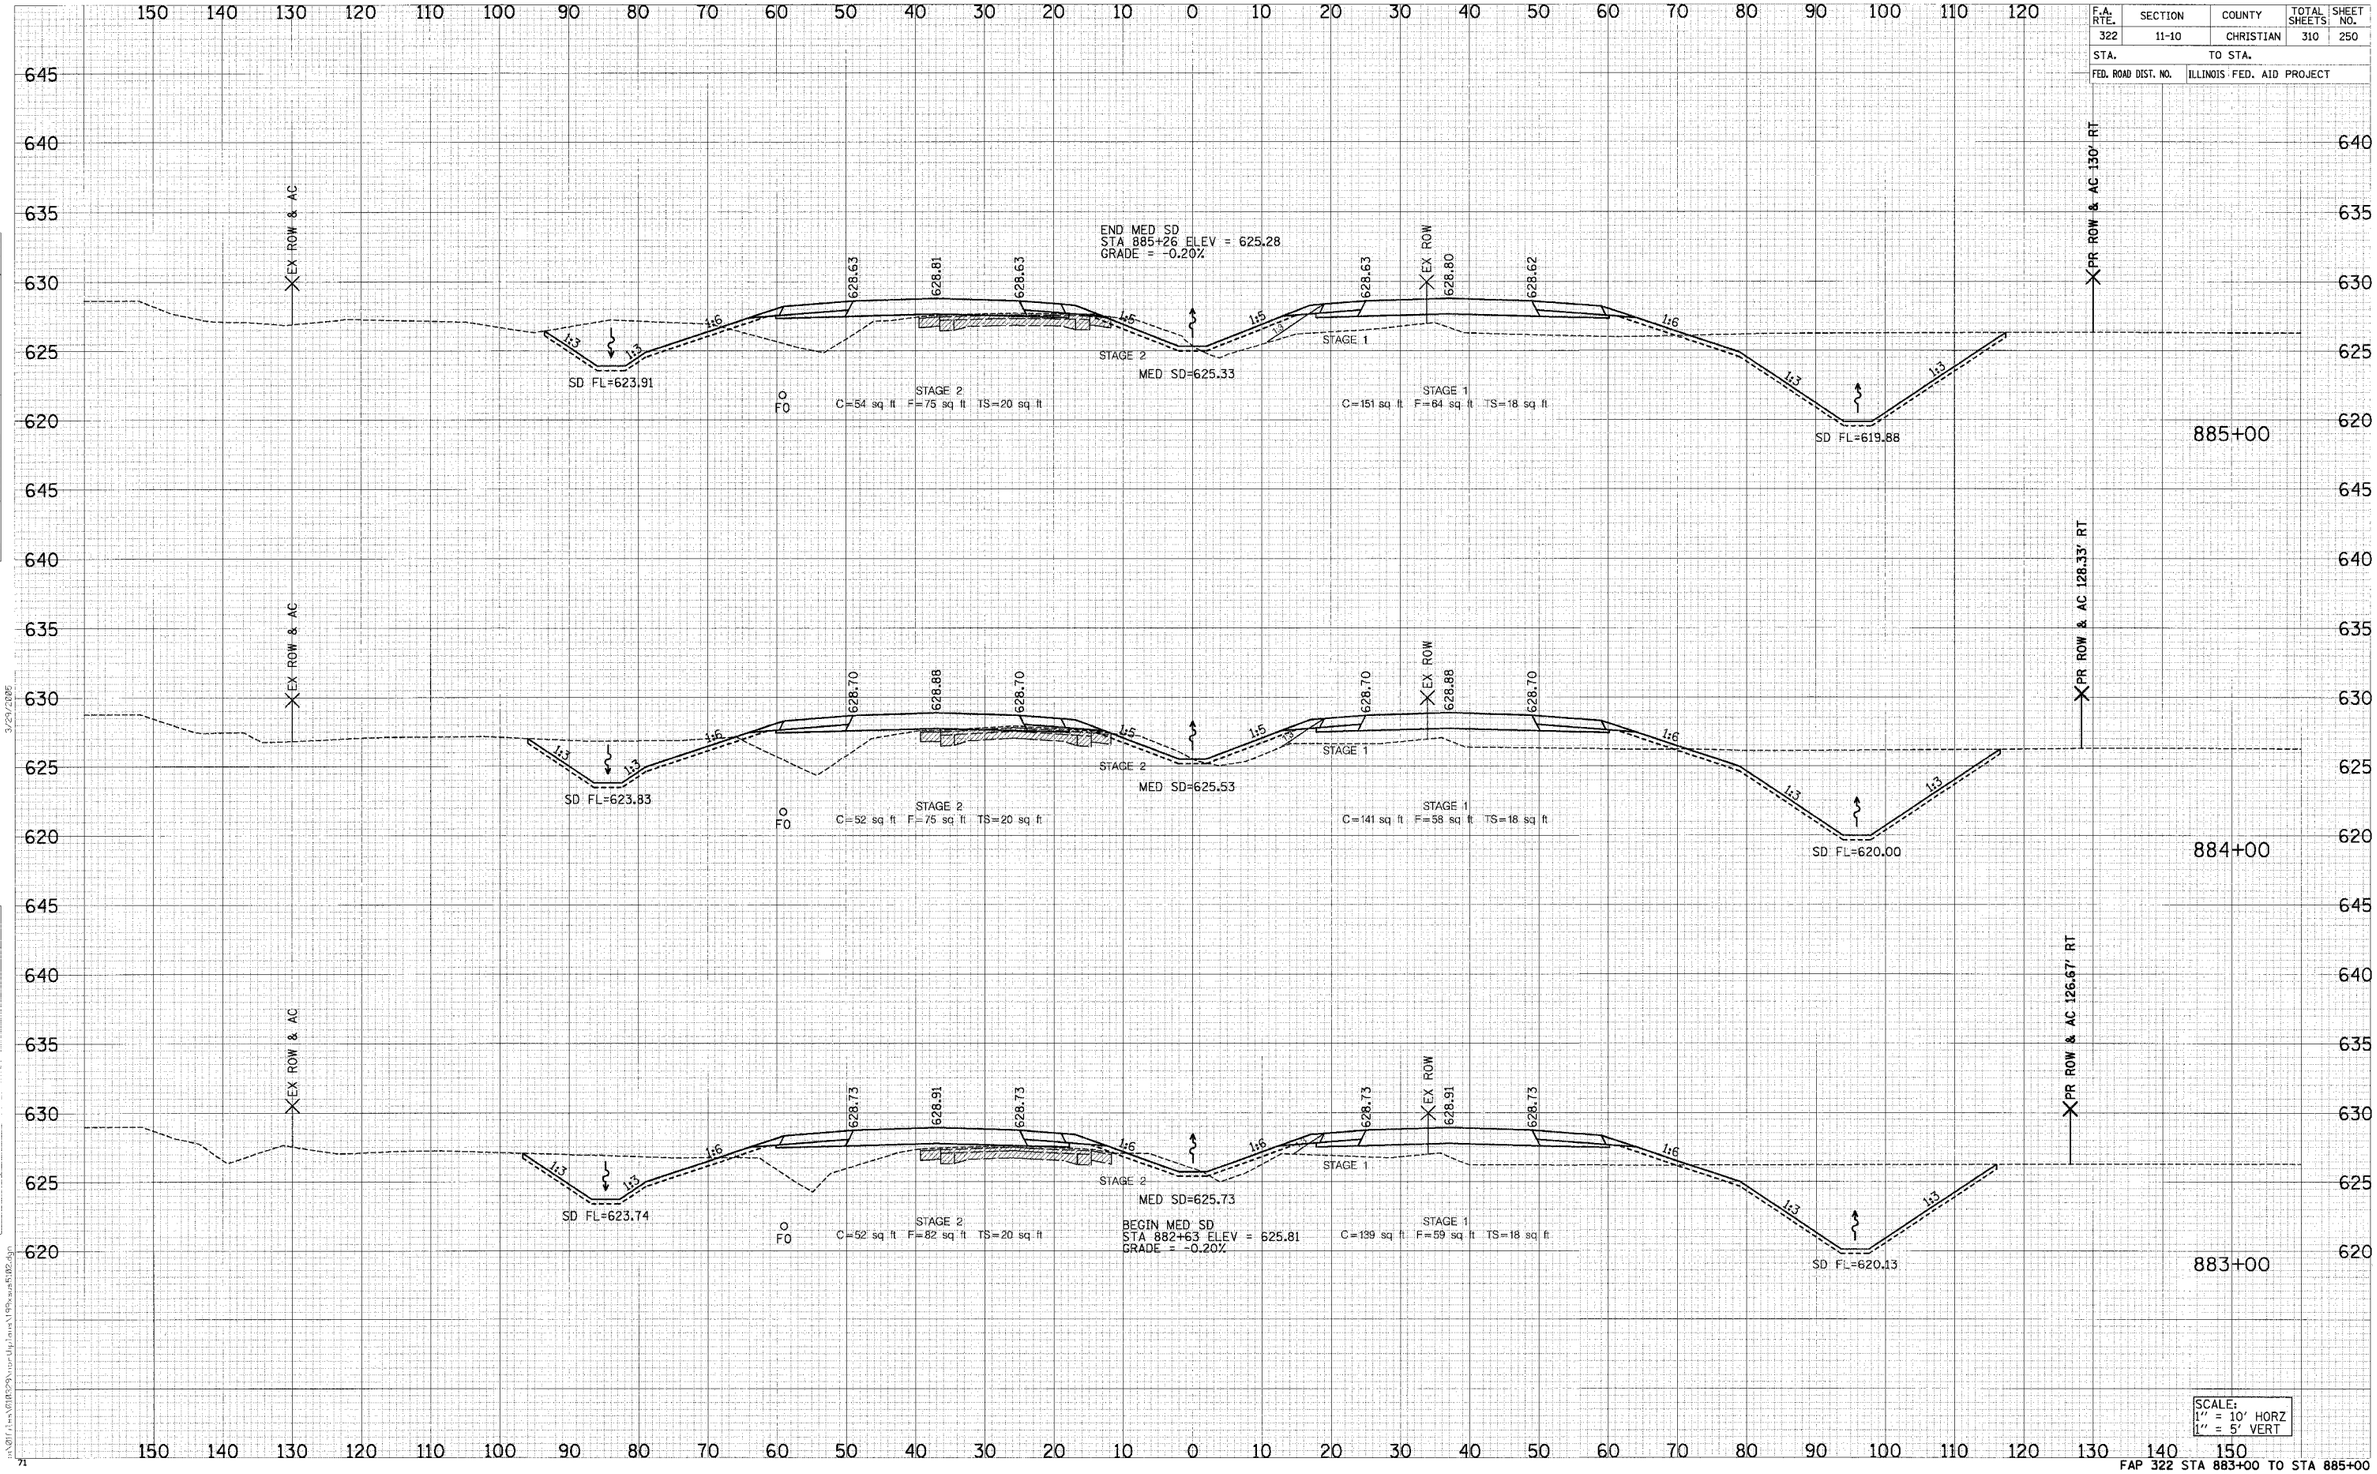

SCALE:
1" = 10' HORZ
1" = 5' VERT

FAP 322 STA 883+00 TO STA 885+00

3/29/2006

71