92677

F.A. RTE.	SECTION	COUNTY	TOTAL SHEETS	SHEET NO.
322	11-10	CHRISTIAN	310	276
STA.		TO STA.		
FED. ROAD DIST. NO.	ILLINOIS	FED. AID PROJECT		

ORIGINAL SURVEY	SURVEYED
	PLOTTED
NOTE BOOK	TEMPLATE
NO.	AREAS CHECKED

BY	DATE

3/29/2005

p:\MFiles\012321\northplans\1141sus5_02.dgn

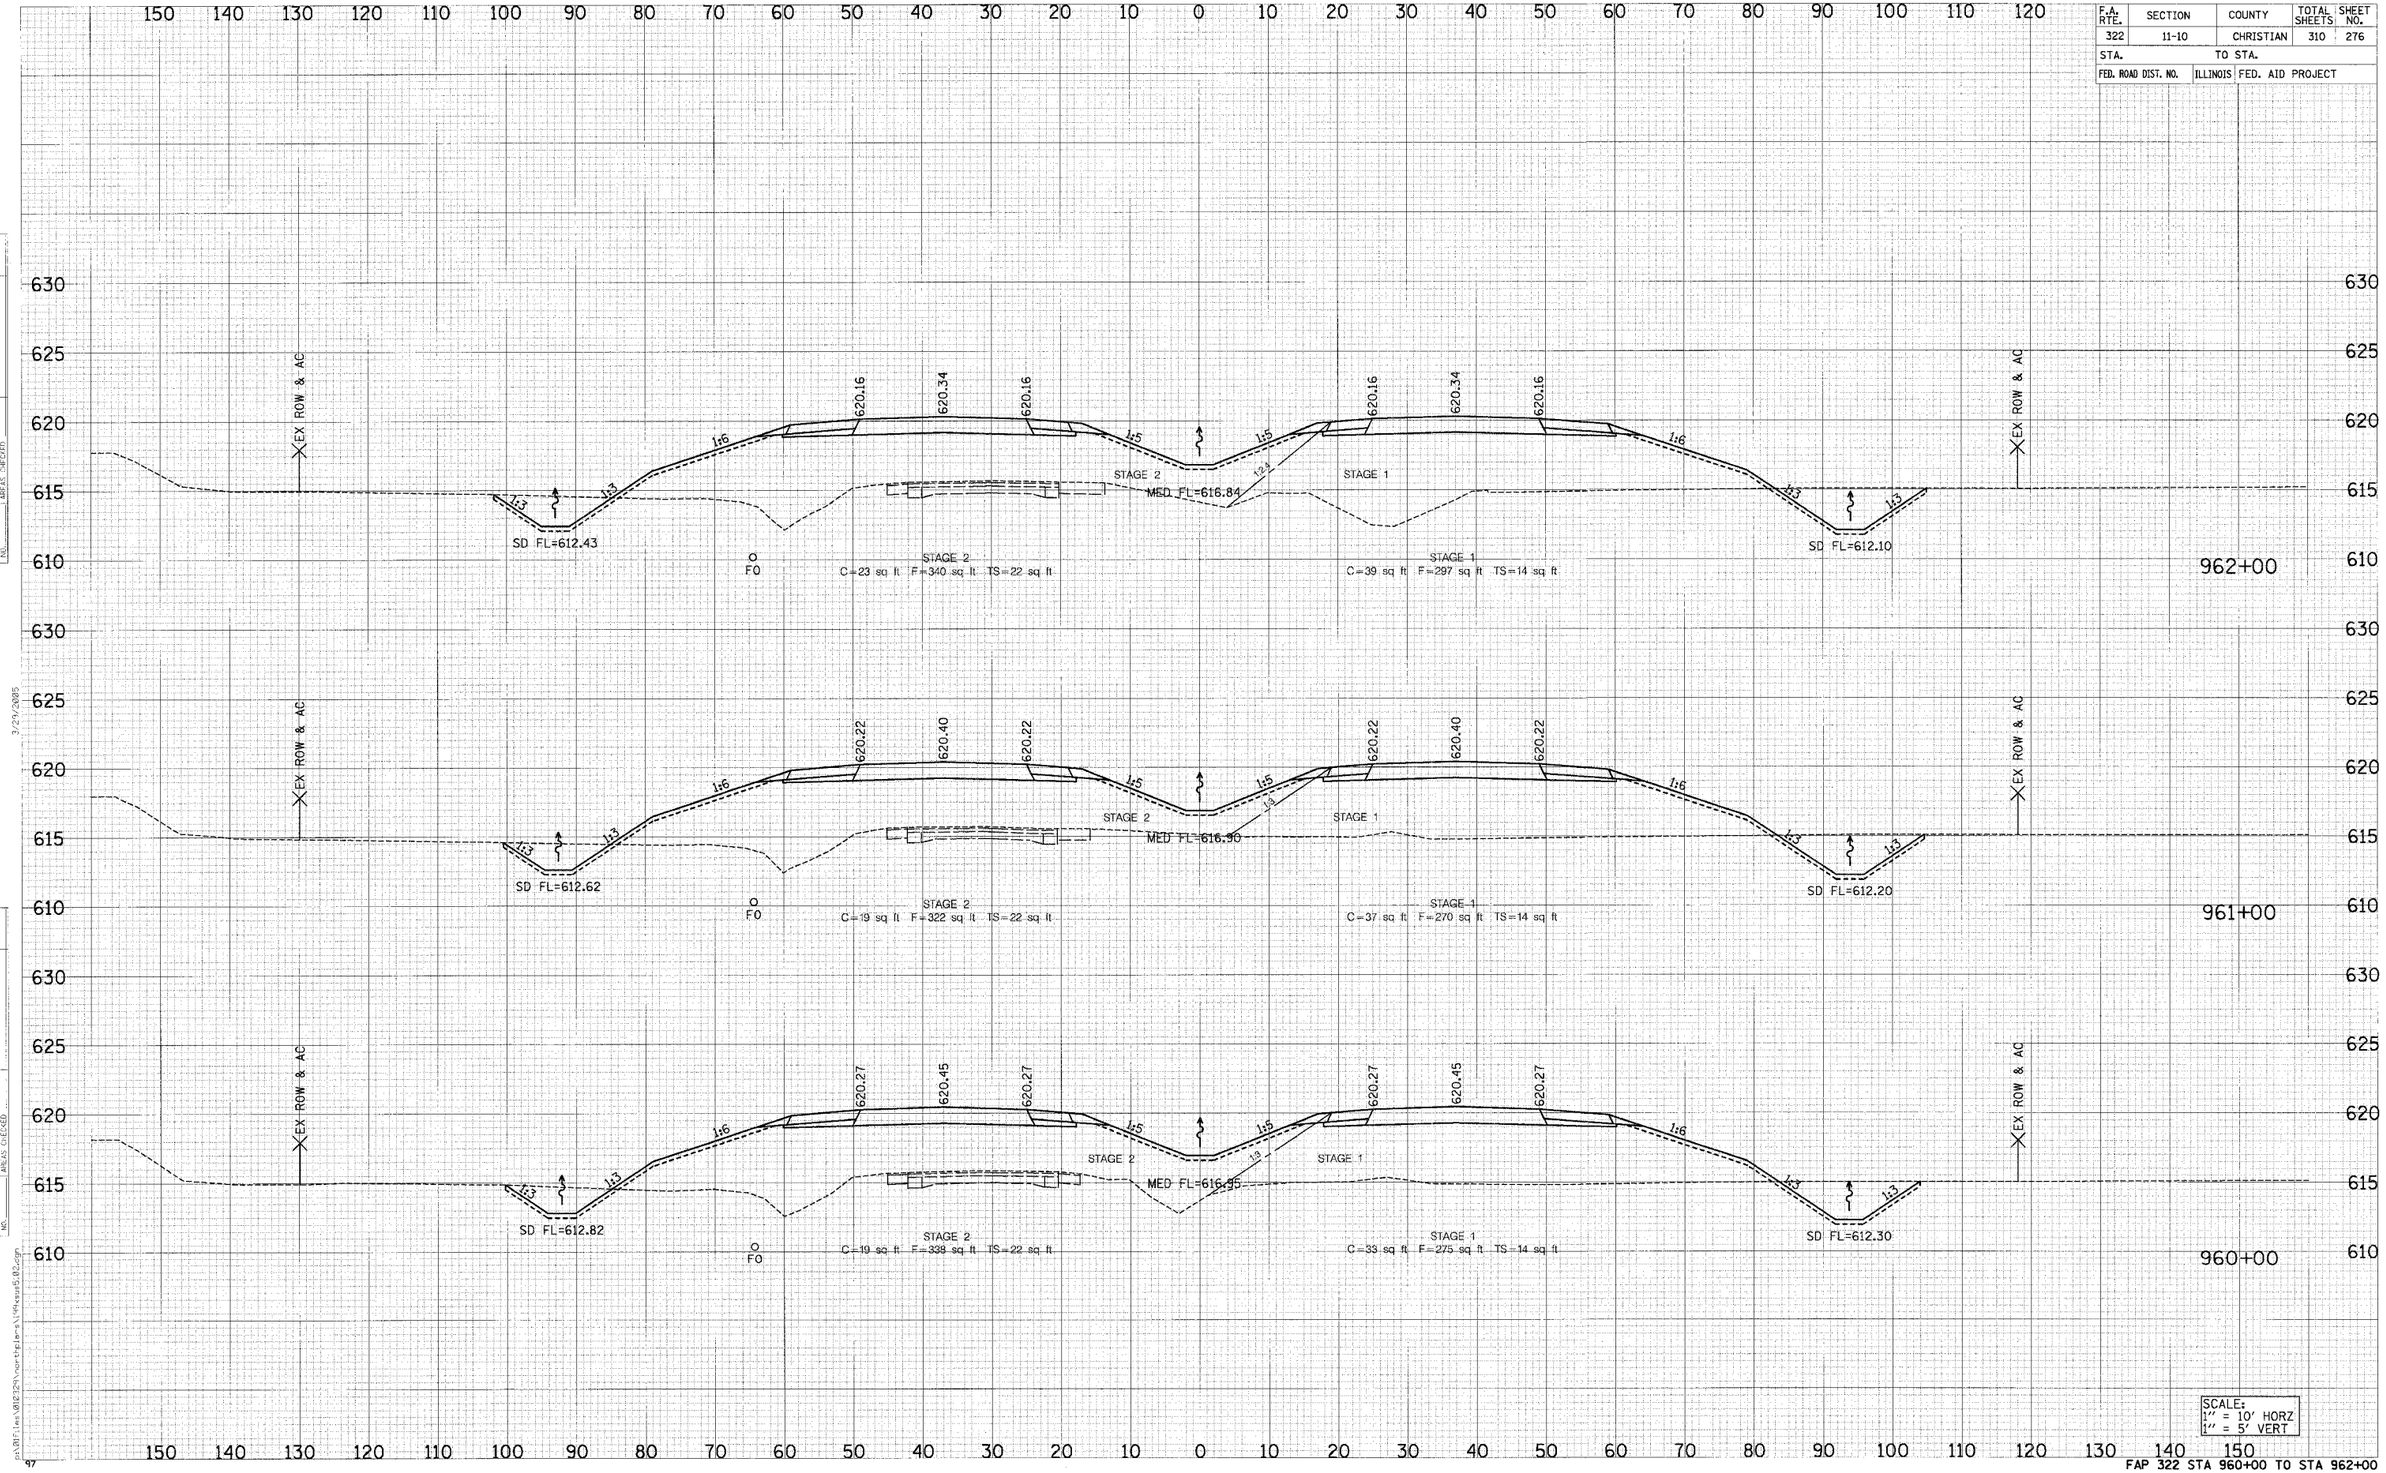

SCALE:
1" = 10' HORZ
1" = 5' VERT

FAP 322 STA 960+00 TO STA 962+00