FAP RTE.	SECTION	COUNTY	TOTAL SHEETS	SHEET NO.
332	(101Z)W,RS	WHITE/ EDWARDS	198	31
FED. ROAD DIST. NO. 7	ILLINOIS	FED. AID PROJECT NO.		

CONTRACT NO. 94652

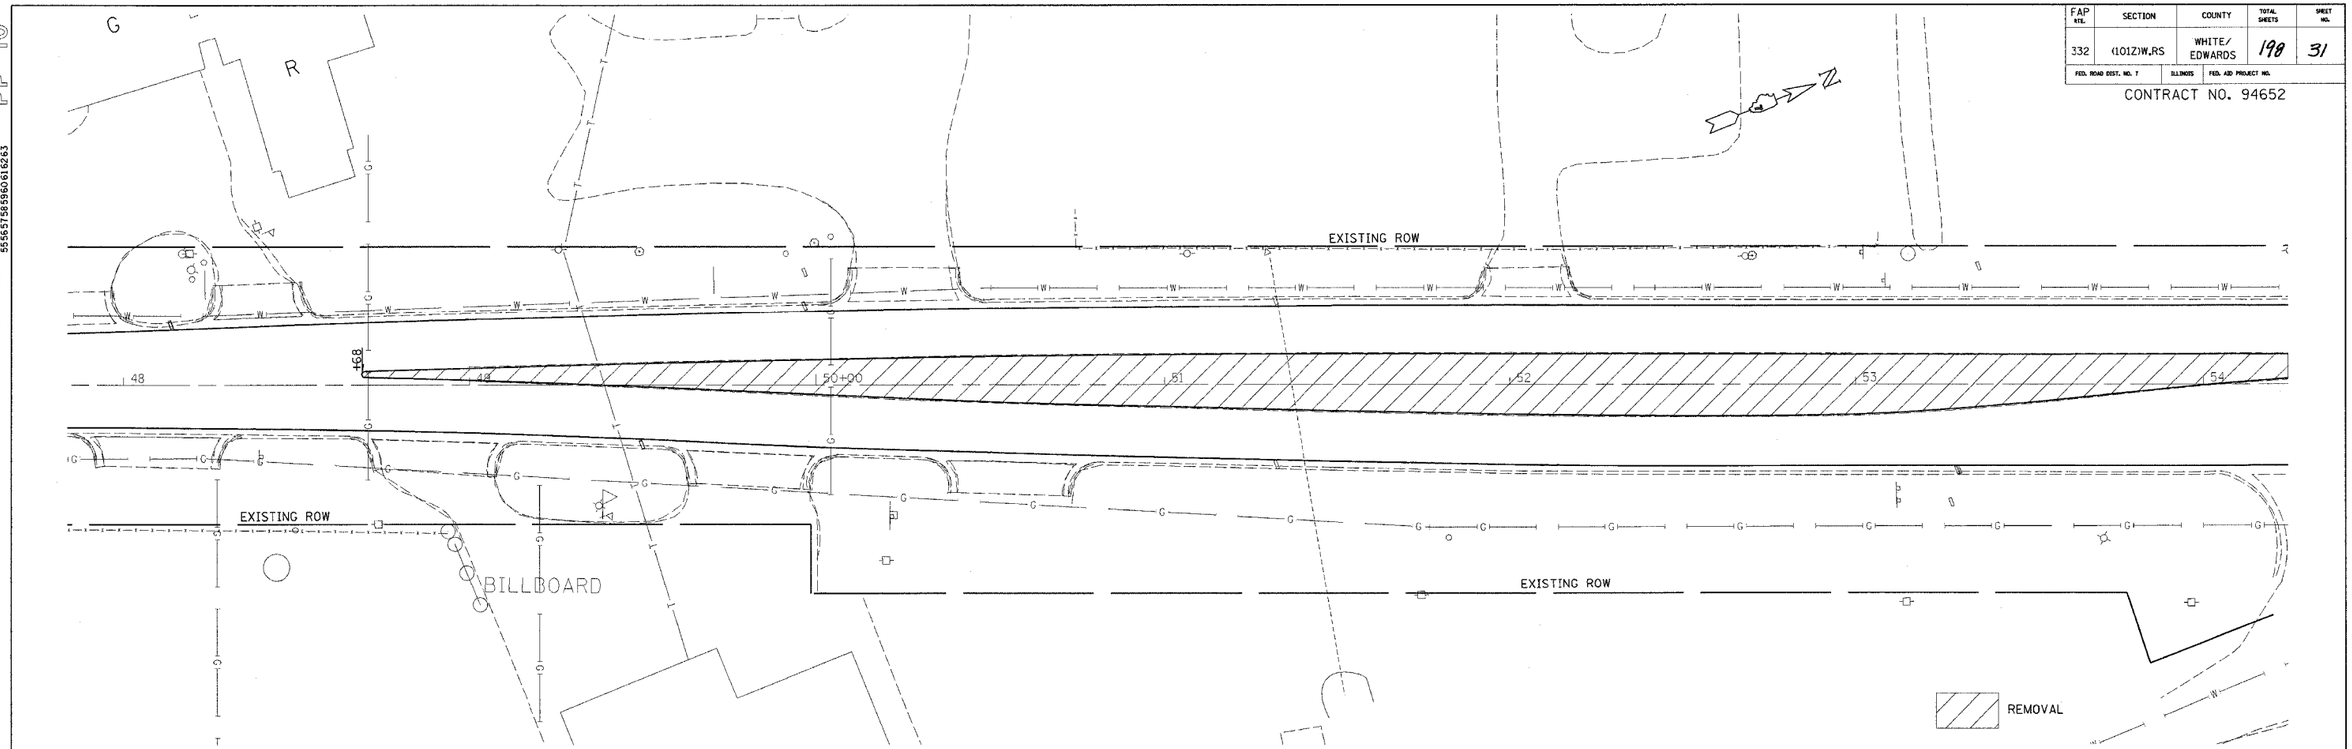

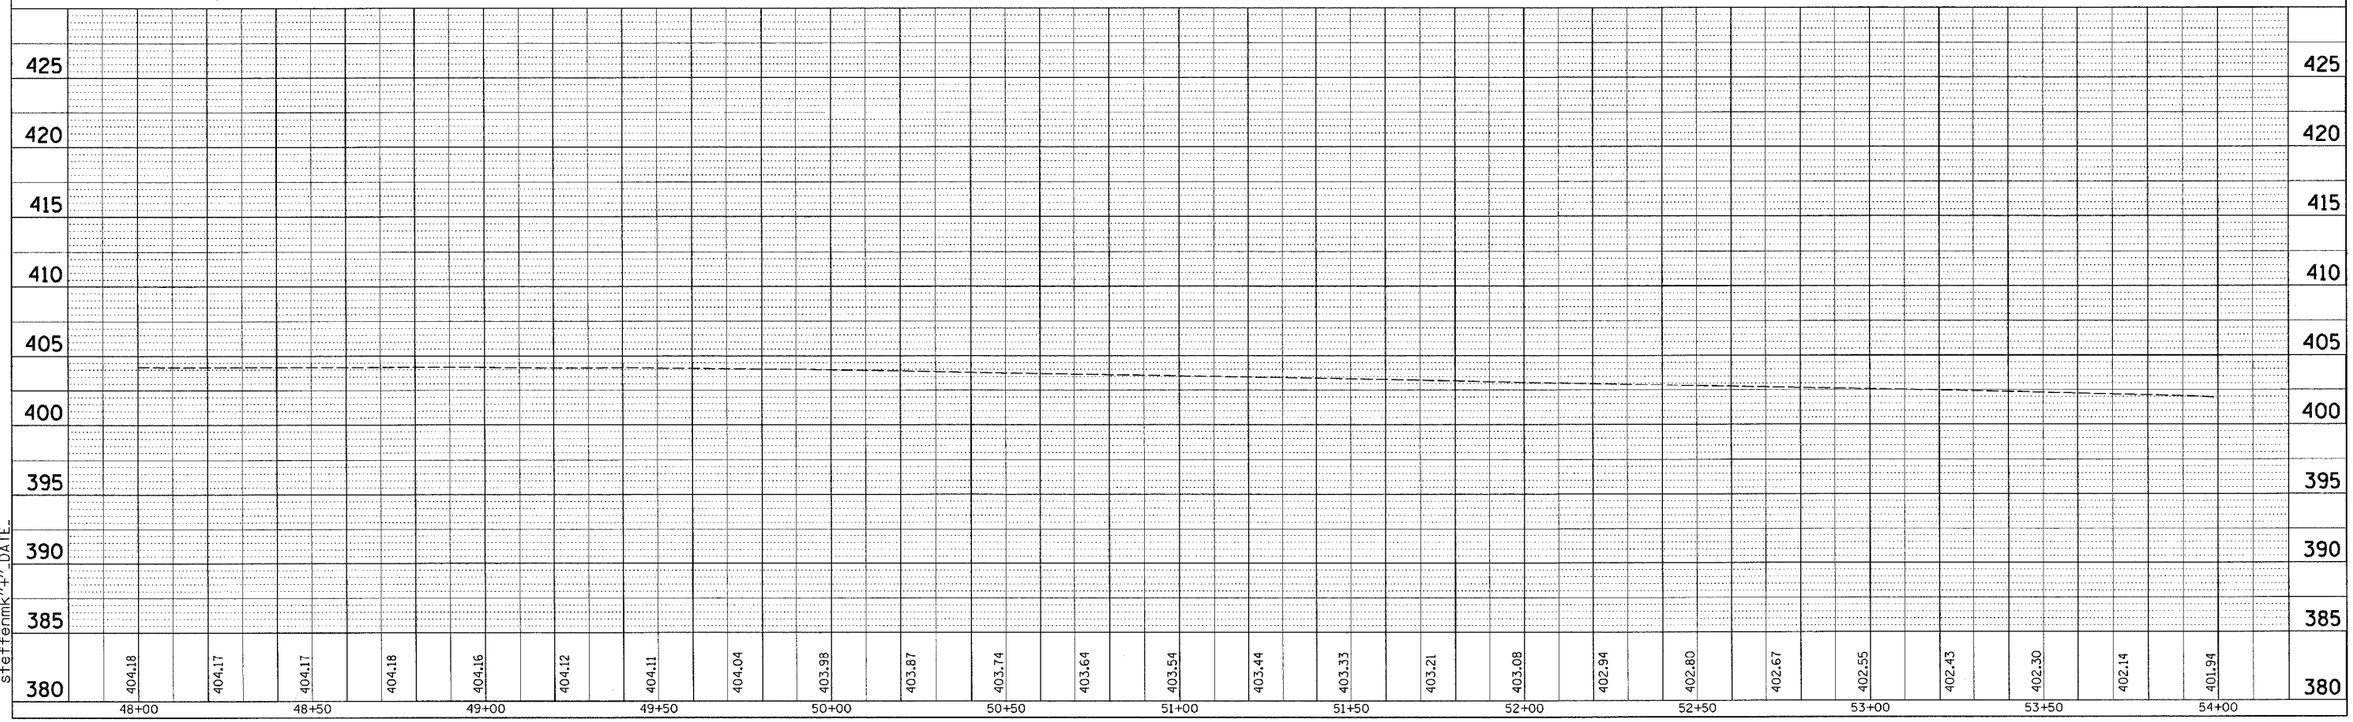

STATION 48+00 TO STATION 54+00

1/31/2005
c:\projects\94652d\d0210pa
REV: PP 10
PLAN
SURVEYED
PLOTTED
ALIGNMENT CHECKED
R.O.W. CHECKED
NOTE BOOK
NO.
DATE
c:\projects\94652d\d0210pa.dgn
steffenmk 1/31/2005