FAP RTE.	SECTION	COUNTY	TOTAL SHEETS	SHEET NO.
332	(101Z)W,RS	WHITE/ EDWARDS	198	33
FED. ROAD DIST. NO. 7	ILLINOIS	FED. AID PROJECT NO.		

CONTRACT NO. 94652

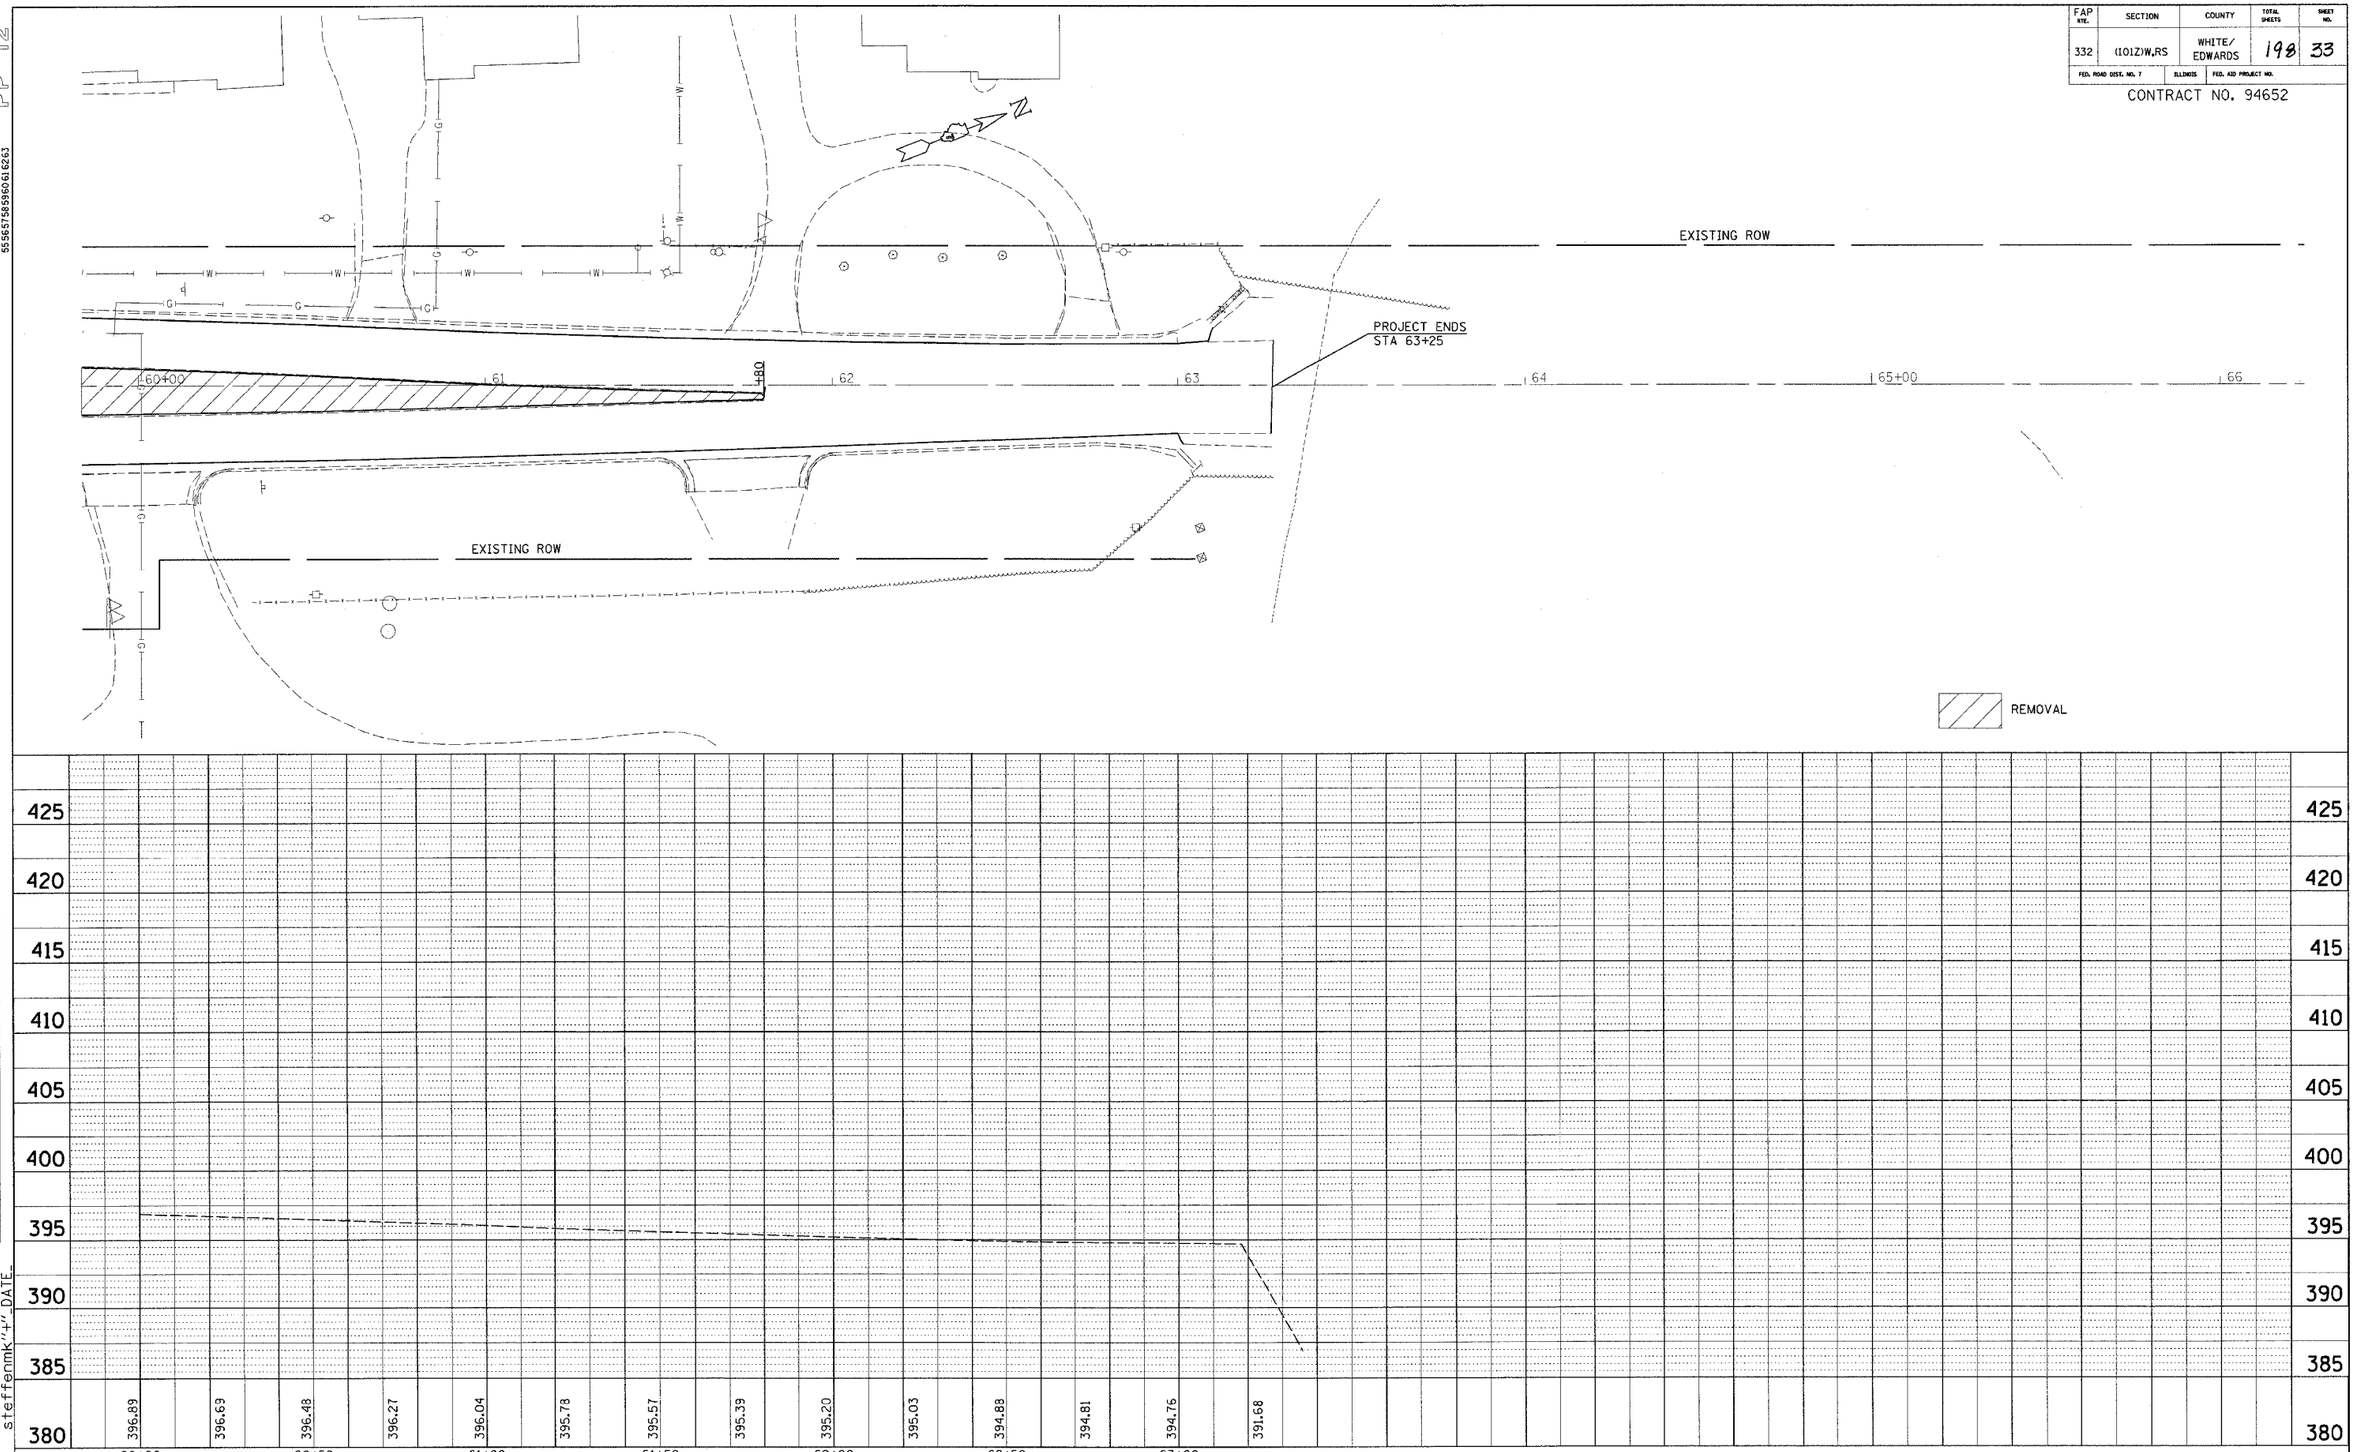

STATION 60+00 TO STATION 66+00

c:\projects\94652d\d02101pa.dgn
steffenmk"+" DATE